


PLAN
Scale 1:100

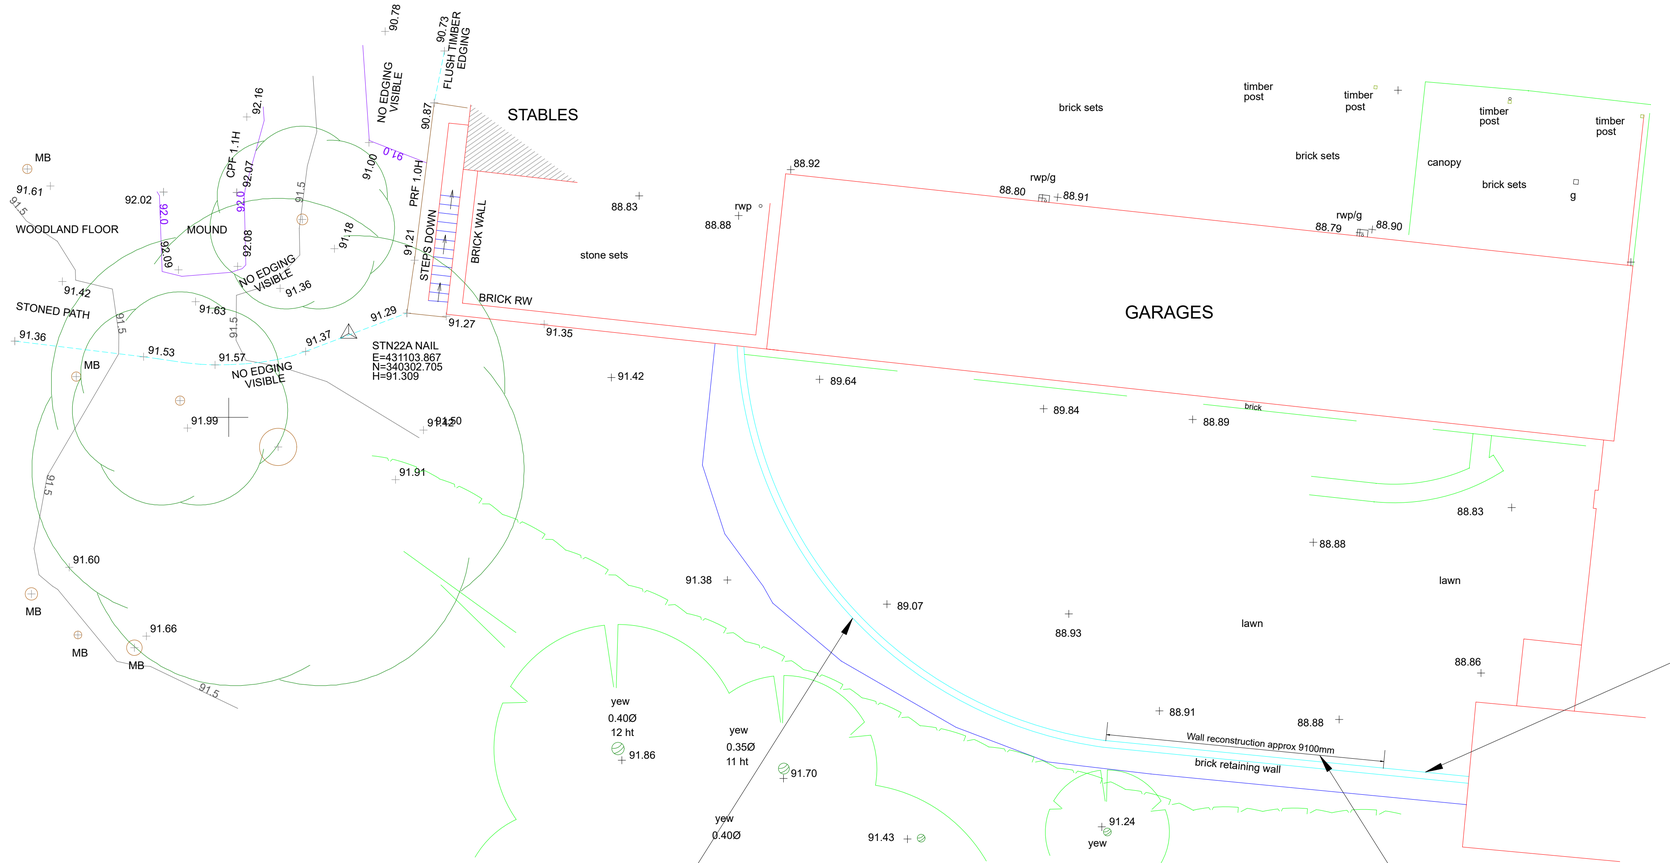

Optional area of 'modern' wall for rebuilding in 2.5" Handmade Brittania Red Bricks.. This may comprise replacement of the facing bricks alone, subject to investigation.




Existing engineering coping bricks replaced with 2.25" Handmade Red Brick by Britannia Handmade Brick Company.

NHL 3.5 mortar.



Wall to be brought back up to level and new coping bricks fixed around whole length of curved wall.
Bricks to be 2.25" Handmade Red Brick by Brittania Handmade Brick Company in NHL 3.5 mortar.

Deleterious joints to be raked out and replaced with NHL 3.5 mortar over whole length of curved wall

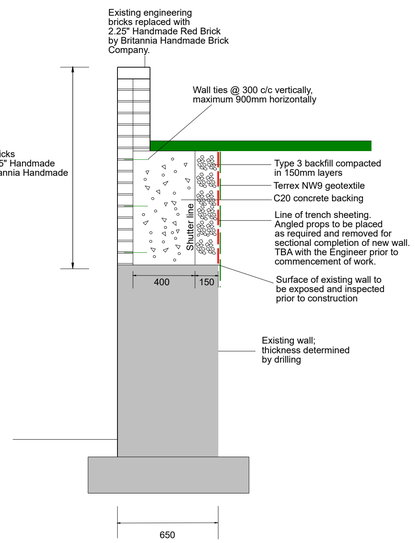

SECTION
Scale 1:20



This area of wall to be replaced

Deleterious joints to be raked out and replaced with NHL 3.5 mortar over whole length of curved wall

This document is designed for negotiations with the relevant authorities under the Building Act, Town and Country Planning Acts, and any other relevant legislation. The information contained herein may also be subject to approval under the relevant Acts. All dimensions and any information contained herein must be checked for accuracy on site prior to commencement of any building works.

Rev			
A	Wall details amended to minimise rear excavation	11/9/25	JB / JB
Rev			

Drawing Status
Planning

Project :
Kedleston Nursery Wall Remediation

Drawing Title :
Wall remediation details

Drawn : JB

Checked :

Approved : JB

Date : 14/5/25

Scale : As shown @ A1

Barley Castle Yard
Market Street
Hayfield
High Peak
SK22 2EP
01663 741312
www.kingfishergb.co.uk

Kingfisher Design & Management Ltd

Drawing No. 3246.02

Rev. A