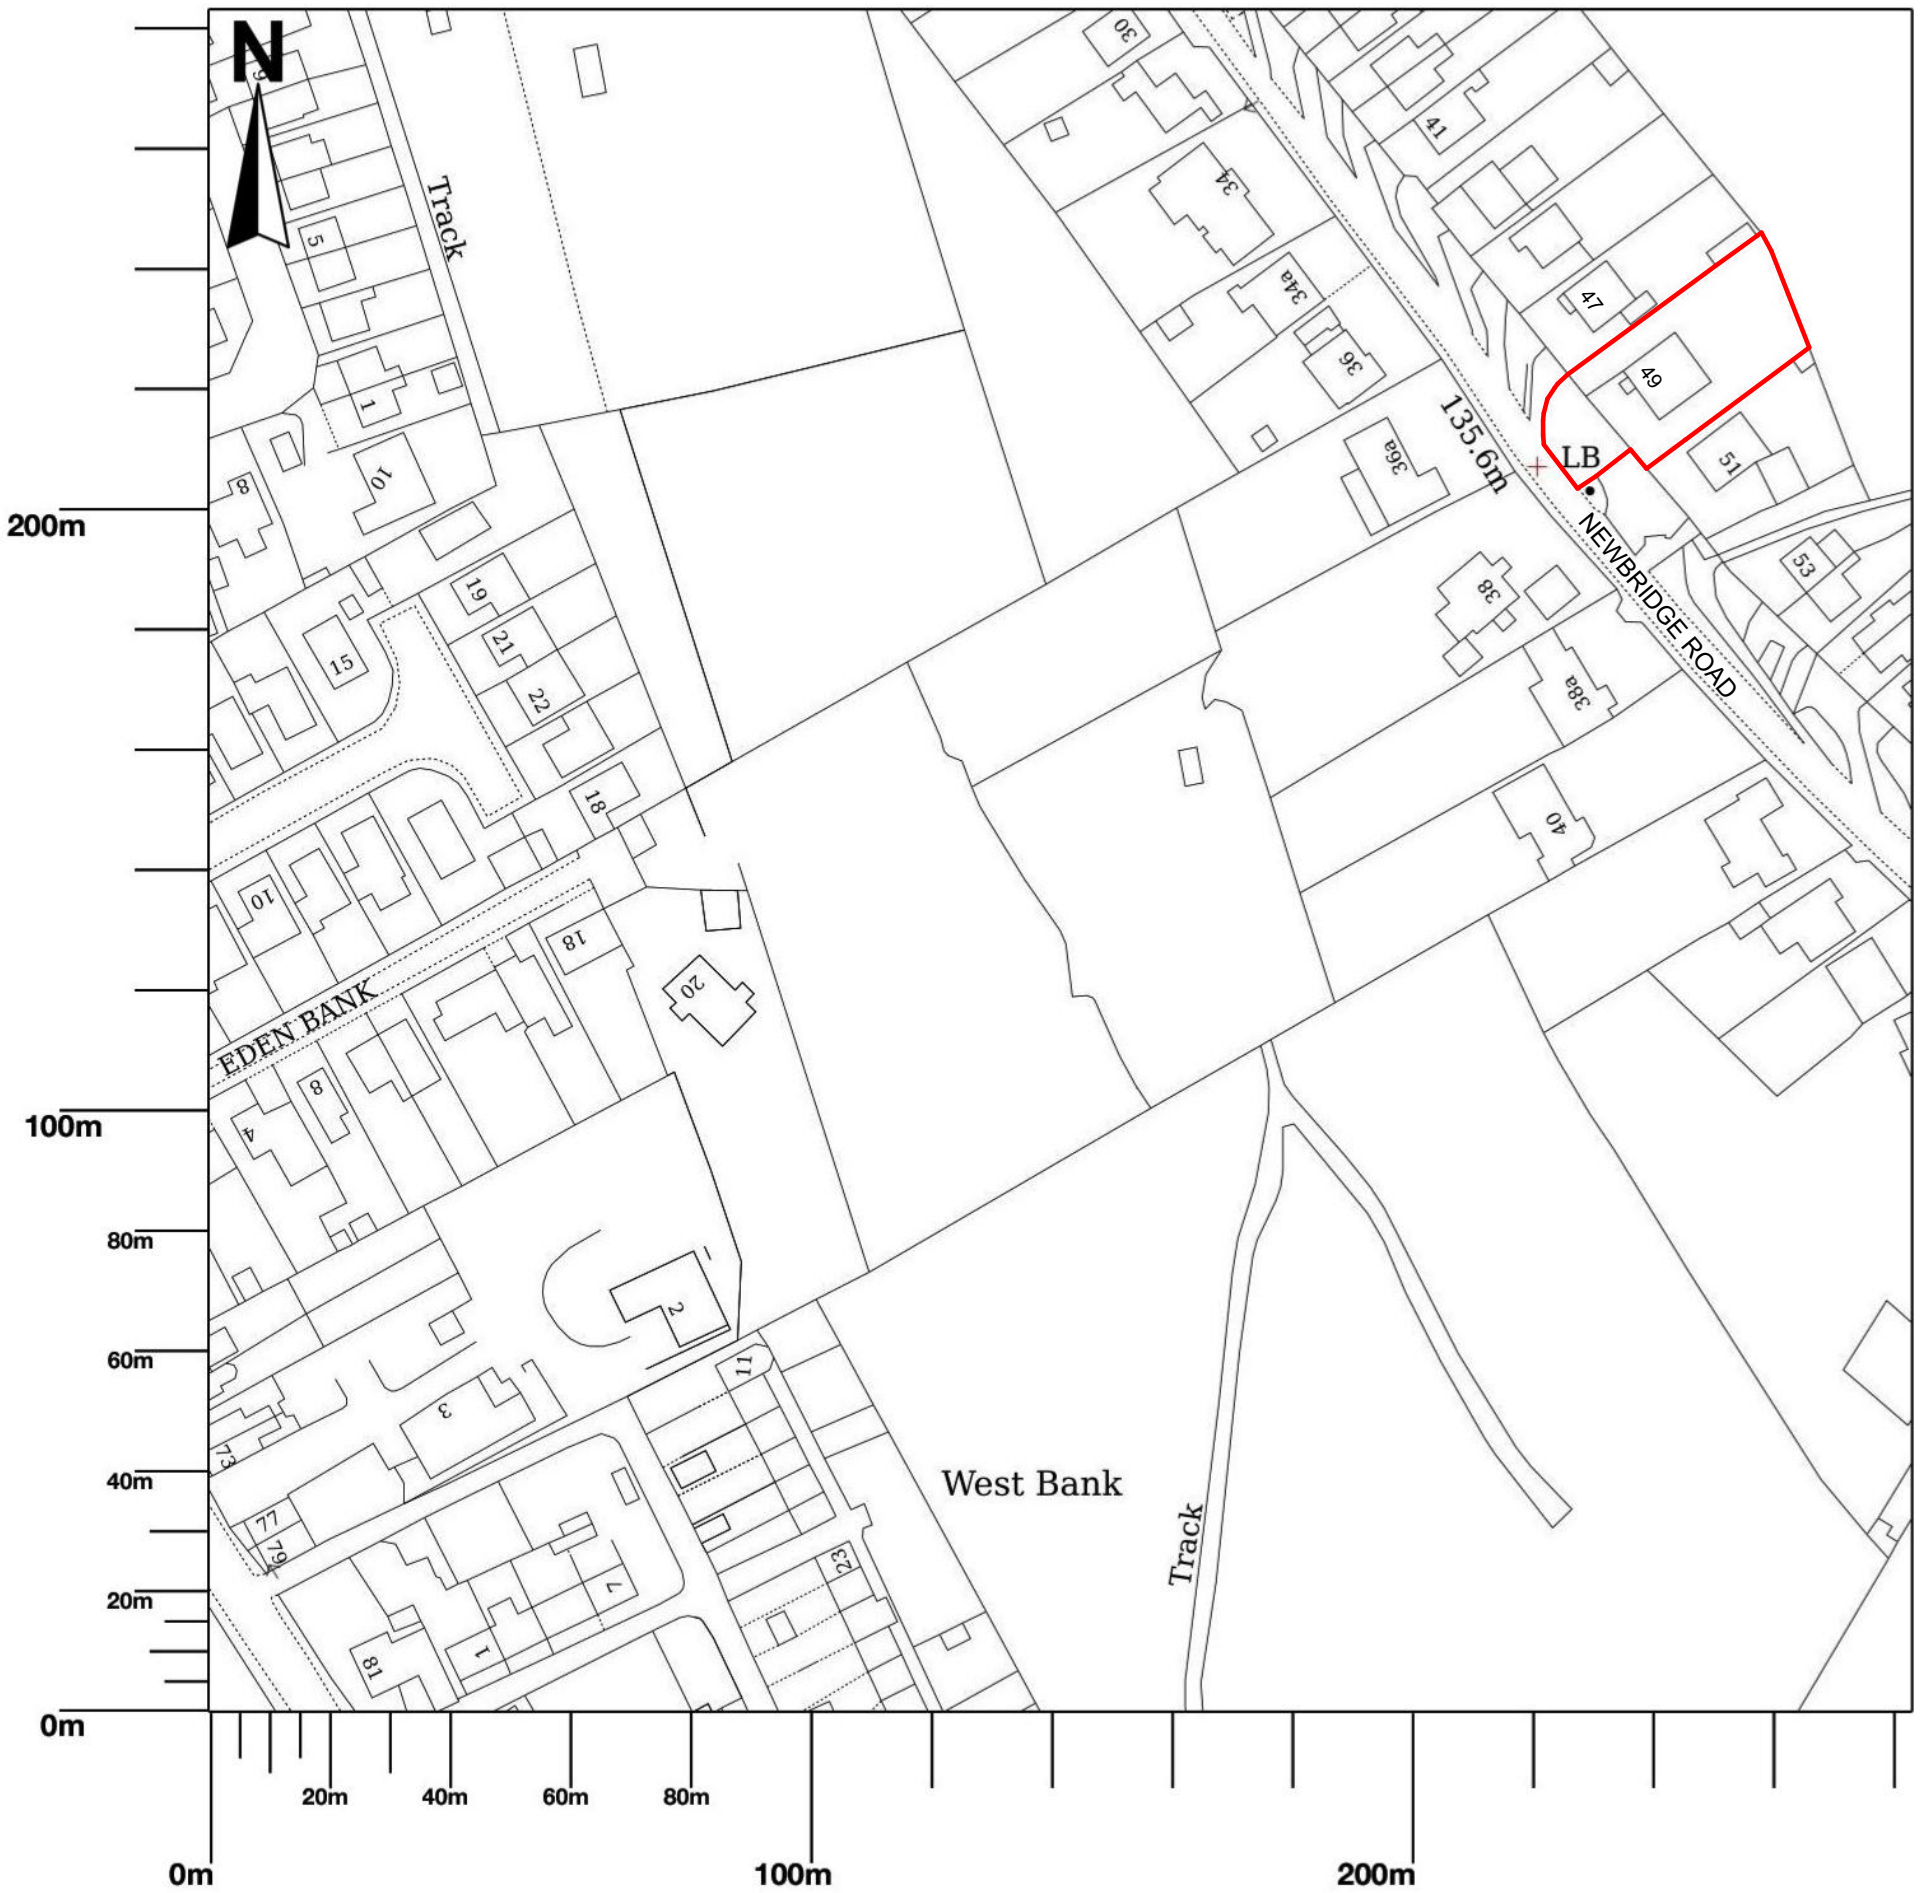


© Crown copyright and database rights 2026 OS 100054135. Map area bounded by: 434918,350801 435200,351083. Produced on 10 April 2026 from the OS National Geographic Database. Supplied by UKPlanningMaps.com. Unique plan reference: p8g/uk/1403685/1880034

Job: 49 Newbridge Road, Ambergate, Belper, DE56 2GR			
Stage: PLANNING	Drawing: Location Plan		
Date: 10/04/26	Scale: 1:1250 @ A3	Drawn No: 26-359-P01	Rev: A

WAKE Conservation Ltd, 109 Central Avenue, Nottingham, NG7 7AG
www.wakeconservation.co.uk, mike@wakeconservation.co.uk, 07846914492

WAKE CONSERVATION