Location Plan

Site Address: **50, Heanor Road, Codnor, Ripley, DE5 9SH**

PlanningPortal

Date Produced: **13-Apr-2026**

Scale: **1:1250 @A3**

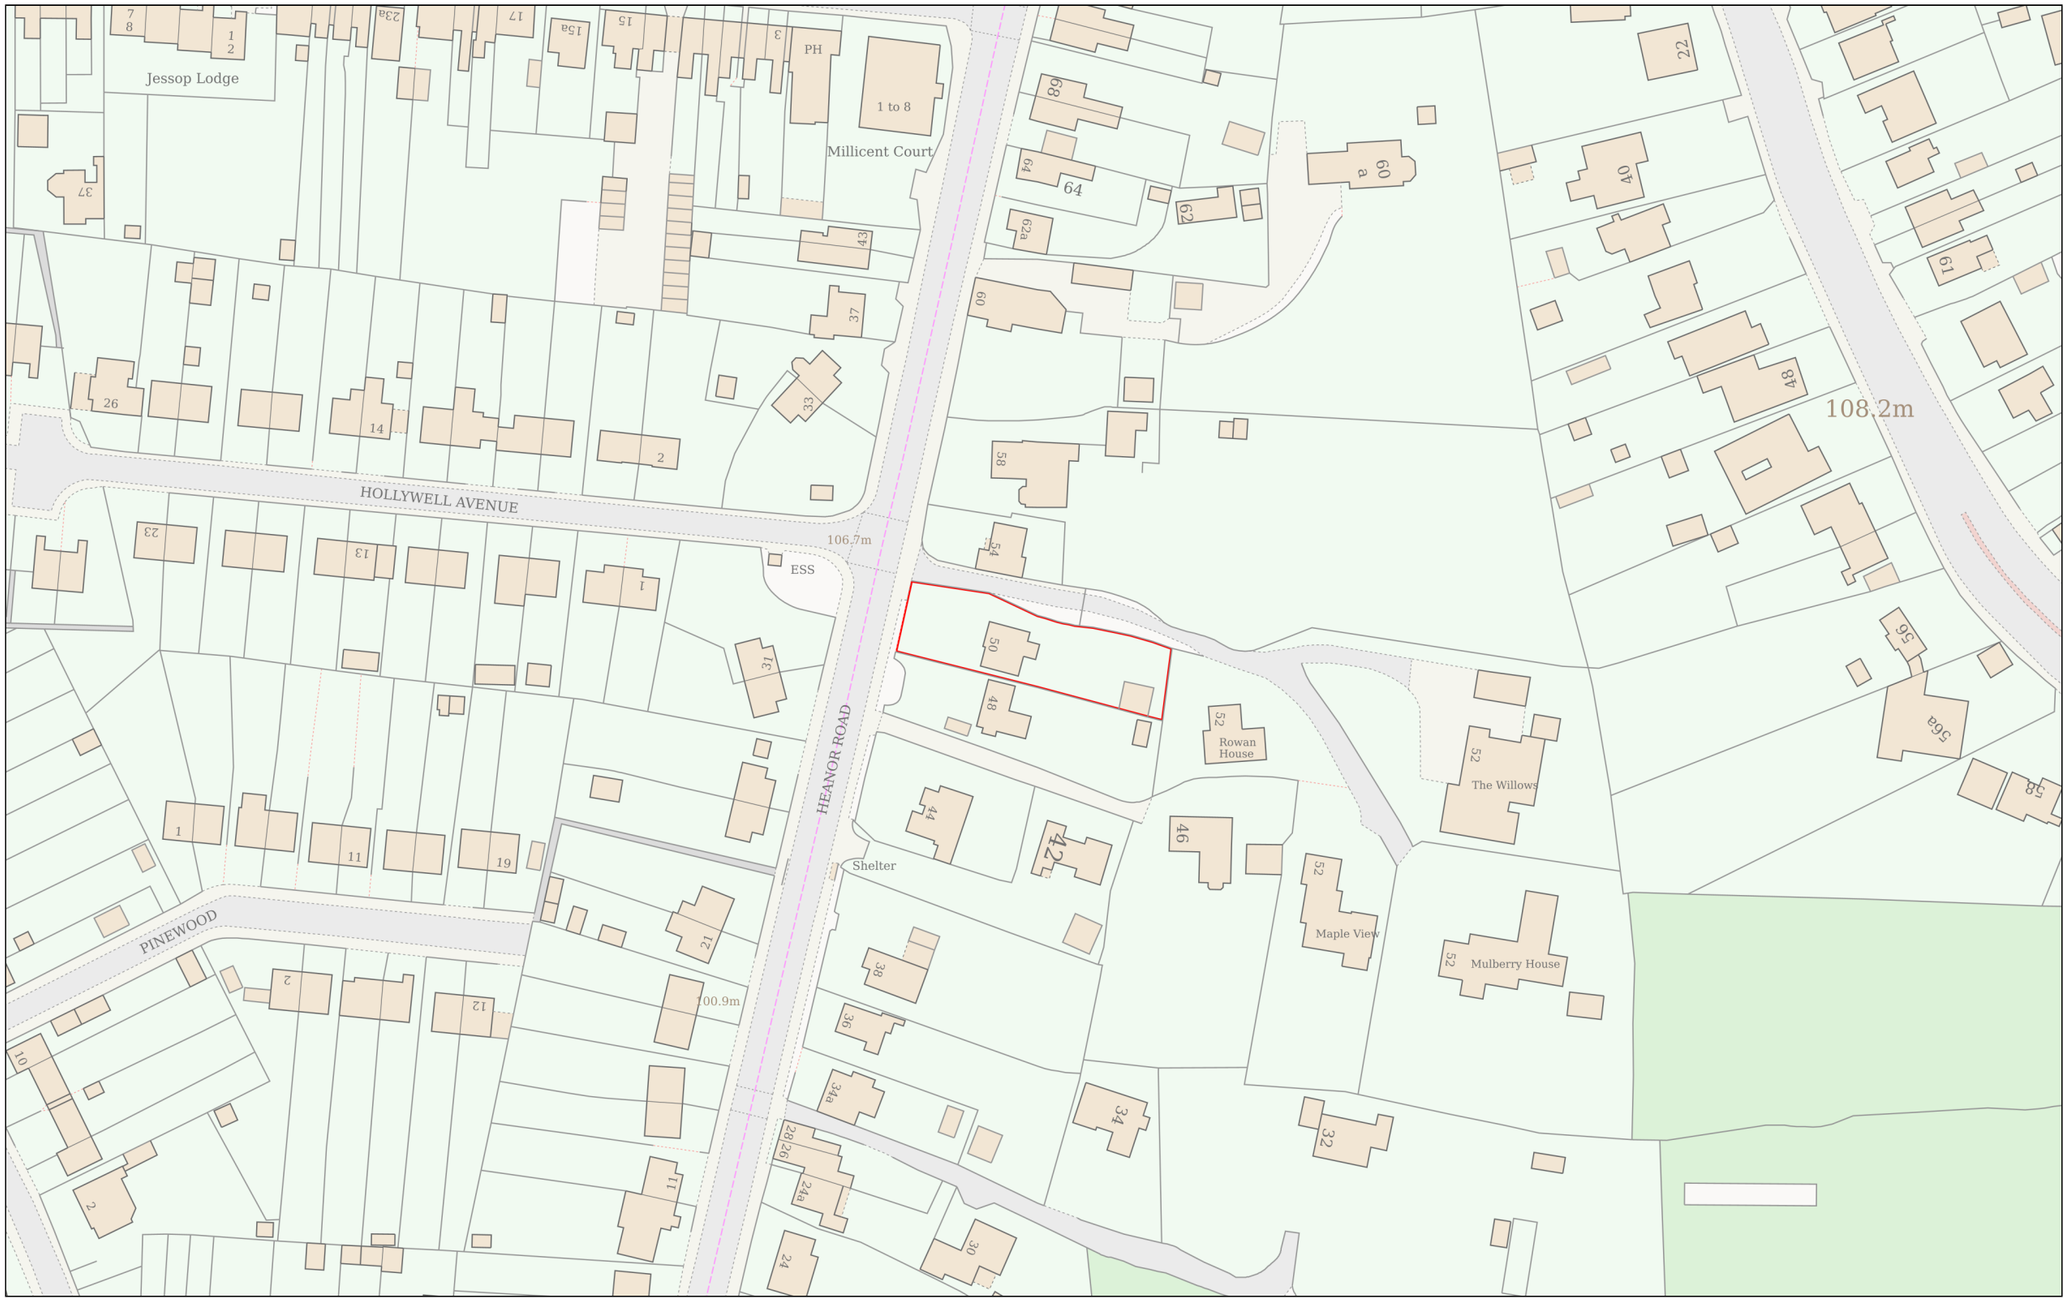

Planning Portal Reference: **PP-14826651v1**

0 50

Metres

Powered By TerraQuest

© Crown copyright and database rights 2026 OS 100042766