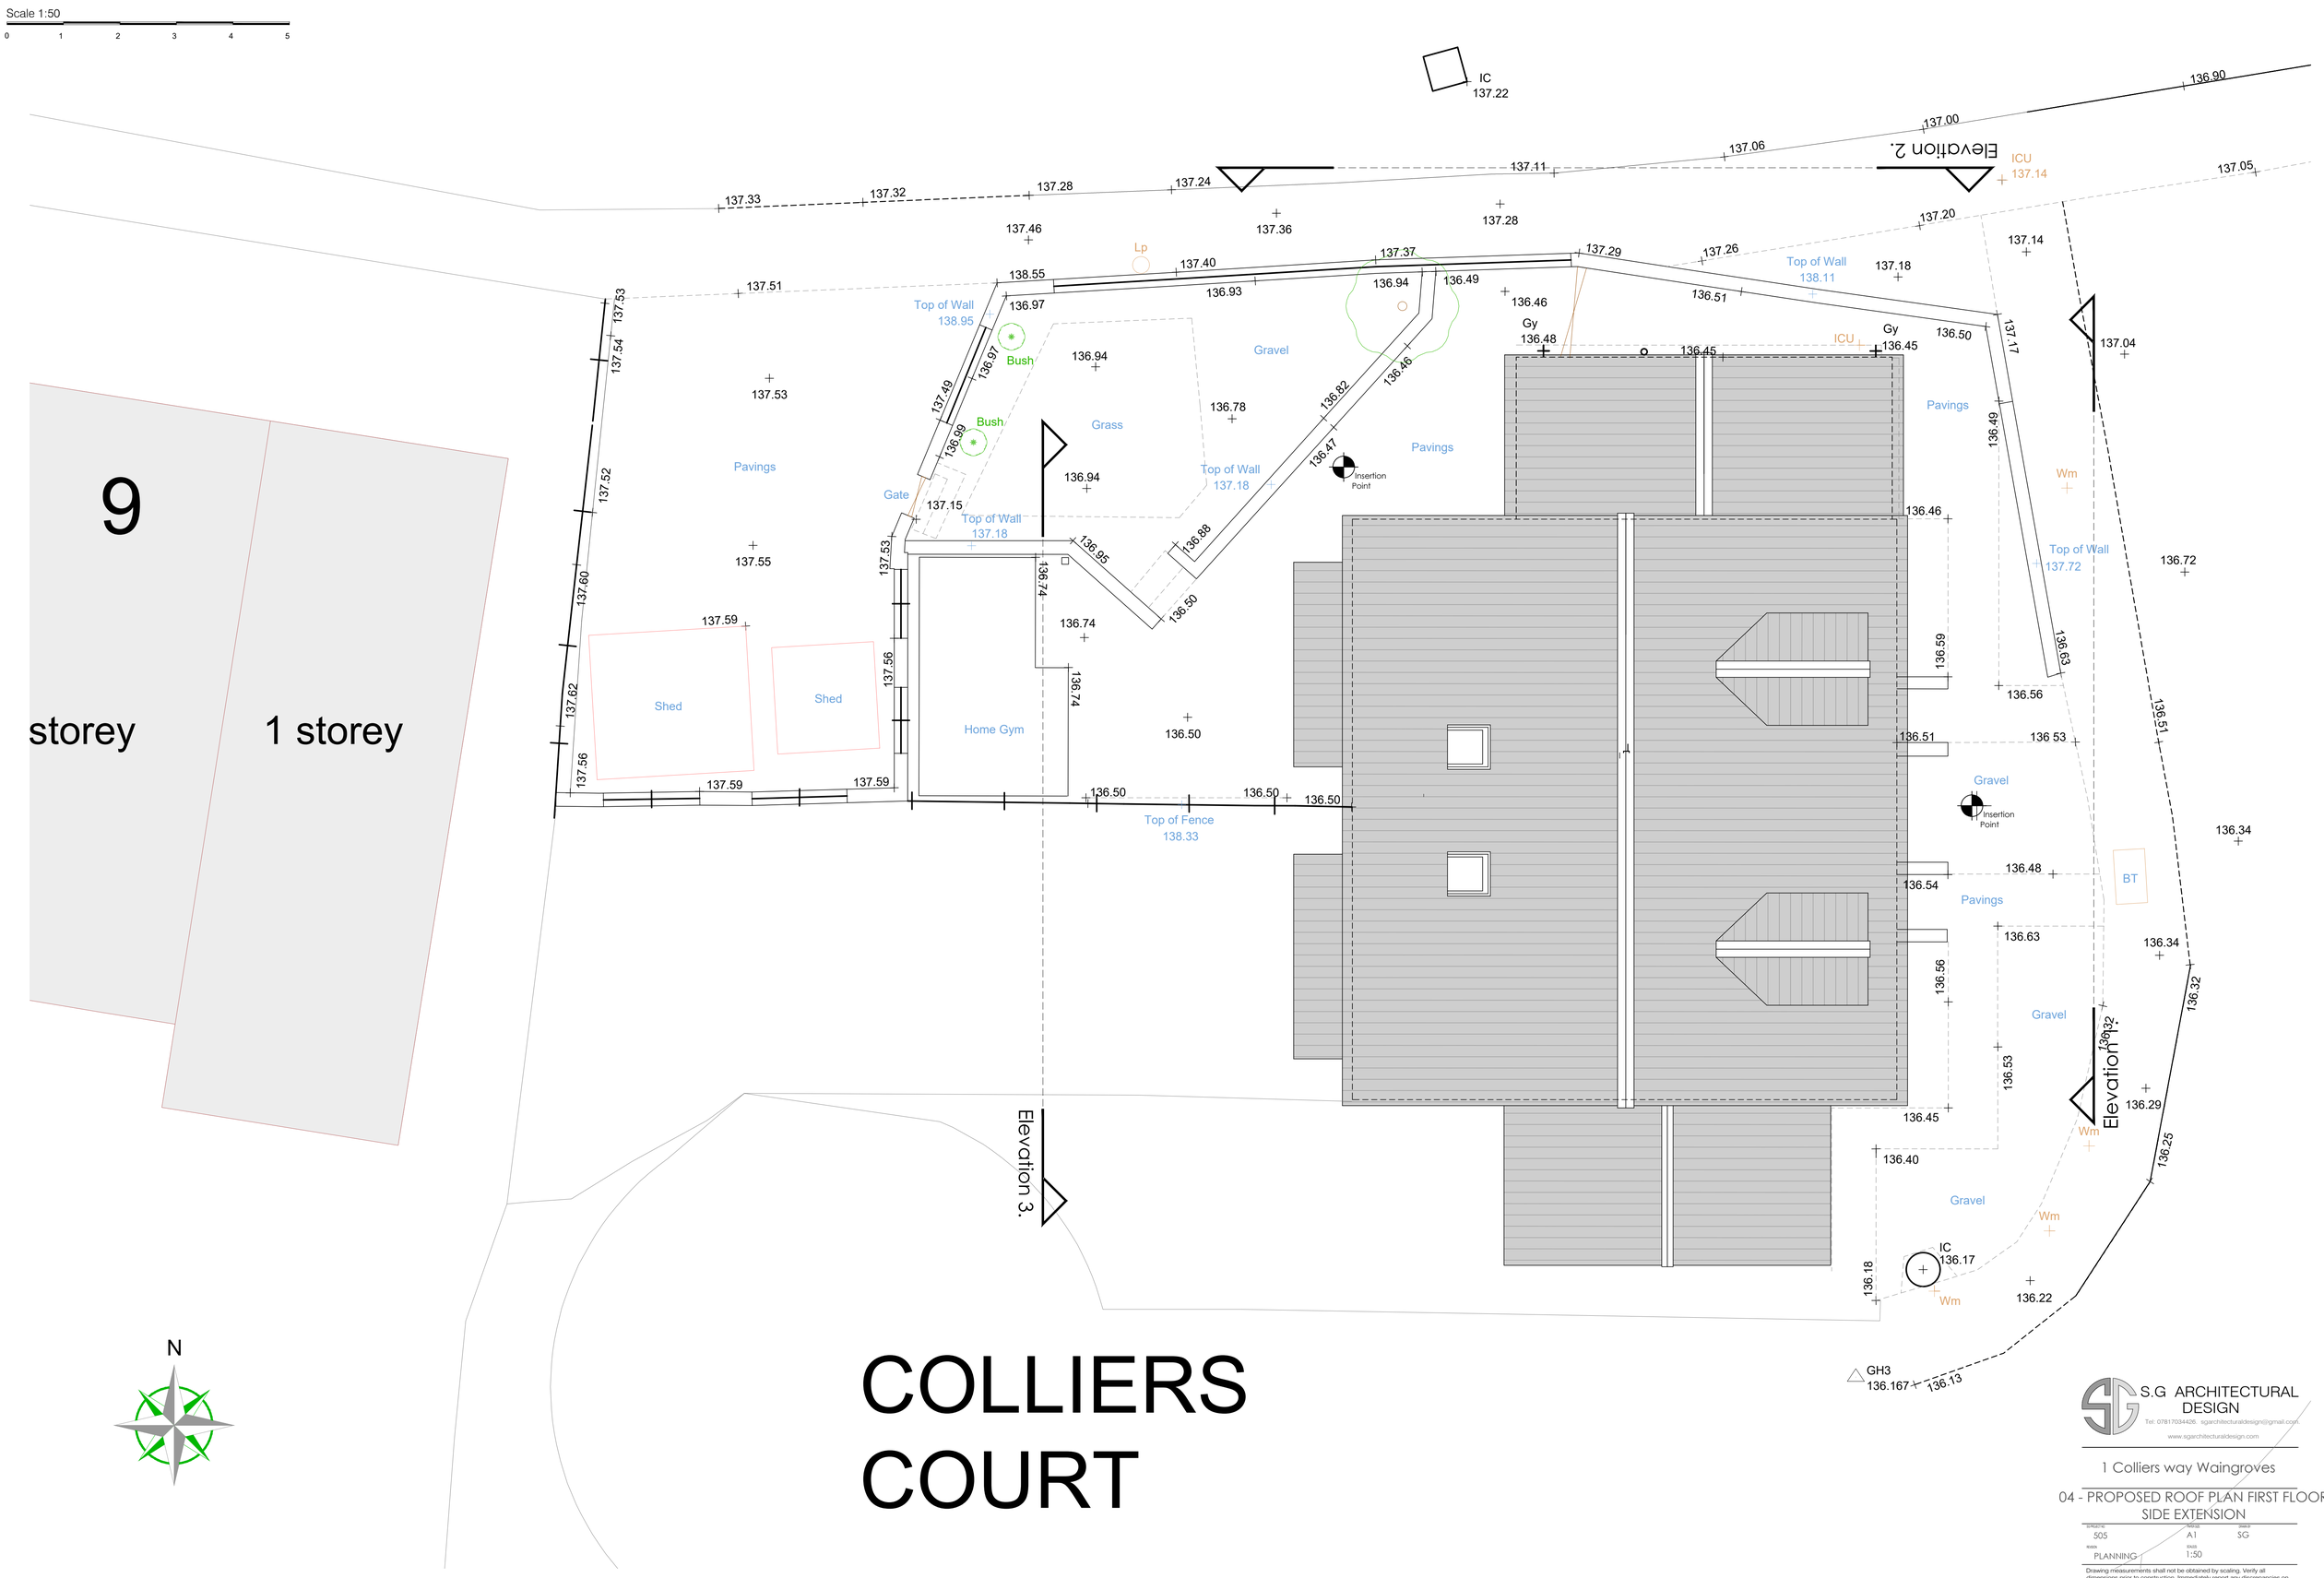

COLLIERS COURT

S.G ARCHITECTURAL DESIGN

Tel: 07817034426. sgarchitecturaldesign@gmail.com.

www.sgarchitecturaldesign.com

1 Colliers way Waingroves

04 - PROPOSED ROOF PLAN FIRST FLOOR SIDE EXTENSION

SUBJECT NO. 505	PAPER SIZE A1	DRAWN BY SG
REVISION PLANNING	SCALE 1:50	

Drawing measurements shall not be obtained by scaling. Verify all dimensions prior to construction. Immediately report any discrepancies on this document to SG ARCHITECTURAL DESIGN.

REV.	DESCRIPTION	DATE	BY	CHK'D

PDF OWNED BY SGAD UNTIL FINAL PAYMENT ON PLANNING SUBMISSION