Scale 1:100

0 1 2 3 4 5 10

S.G ARCHITECTURAL DESIGN
Tel: 07817034426. sgarchitecturaldesign@gmail.com
www.sgarchitecturaldesign.com

1 Colliers way Waingroves


09 - PROPOSED STREET SCENE
A1 1-100

PROJECT NO.	PAPER SIZE	DRAWN BY
505	A1	SG
STATUS	SCALE	
PLANNING	1:100	

Drawing measurements shall not be obtained by scaling. Verify all dimensions prior to construction. Immediately report any discrepancies on this document to SG ARCHITECTURAL DESIGN.

REV.	DESCRIPTION	DATE	BY	CHK'D

PDF OWNED BY SGAD UNTIL FINAL PAYMENT ON PLANNING SUBMISSION

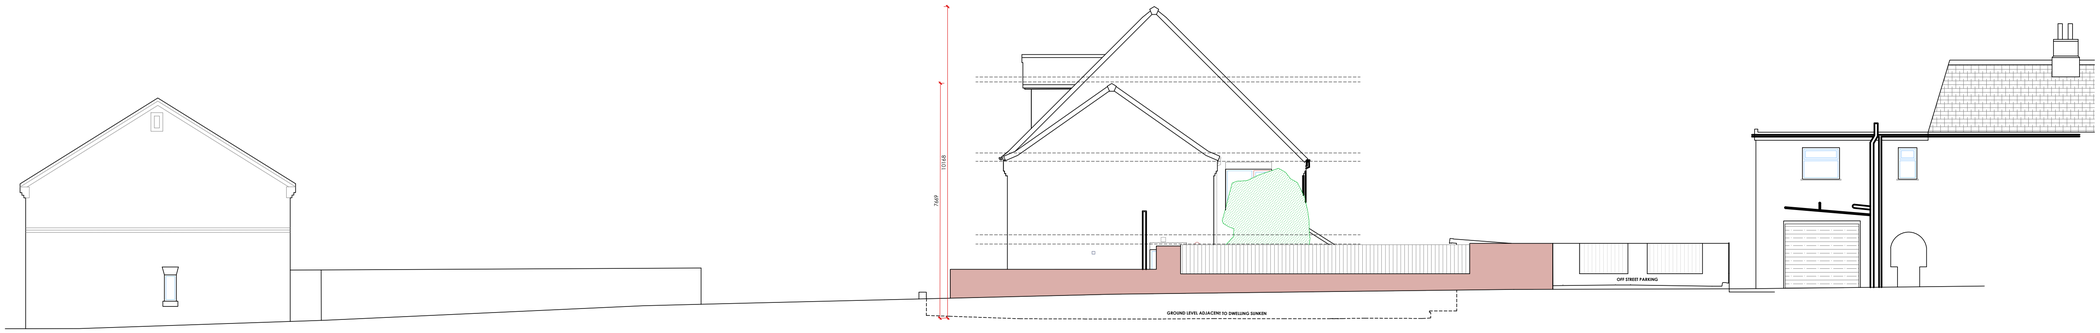

Datum: 134.00m.

Elevation 4. Street Scene