
EXISTING GROUND FLOOR

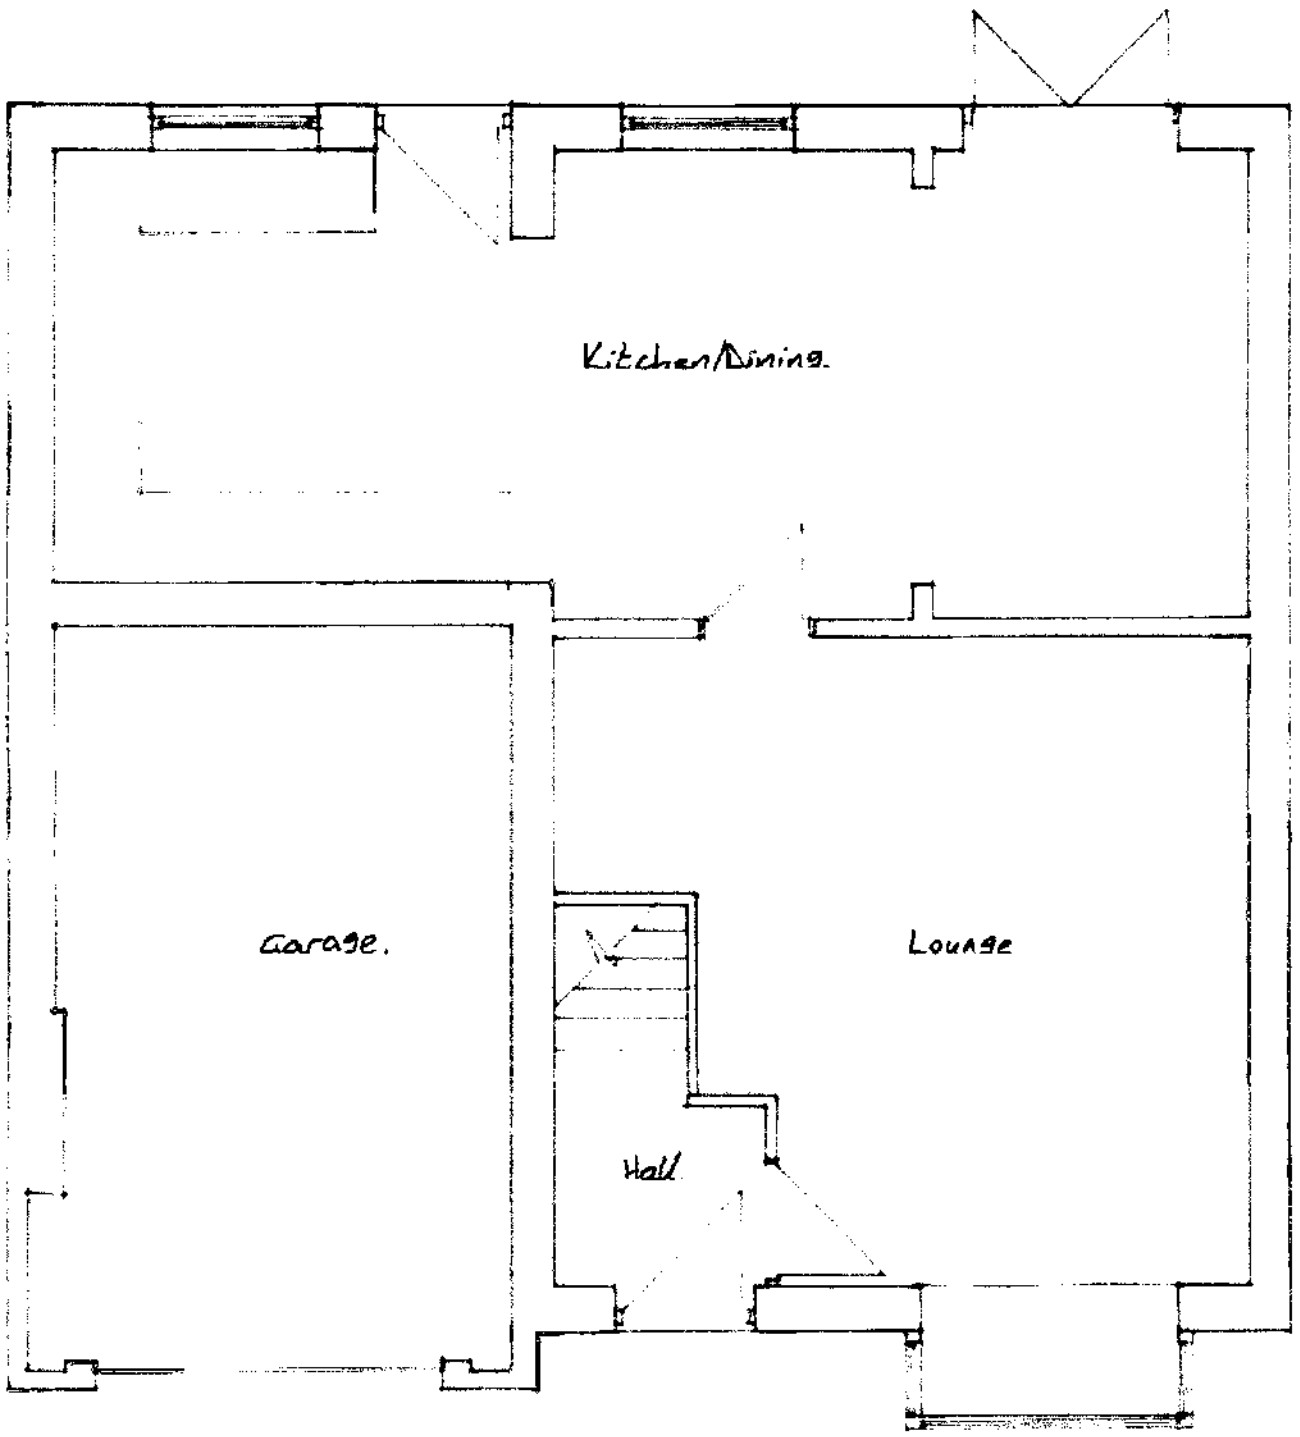

EXISTING GROUND FLOOR PLAN
PROPOSED REAR EXTENSION
23 MINSTER WAY, SWANWICK

MARCH 2026 1:50@A3 23MW/01