Do not scale this drawing. All discrepancies to be clarified with project Architect. If in doubt ask.

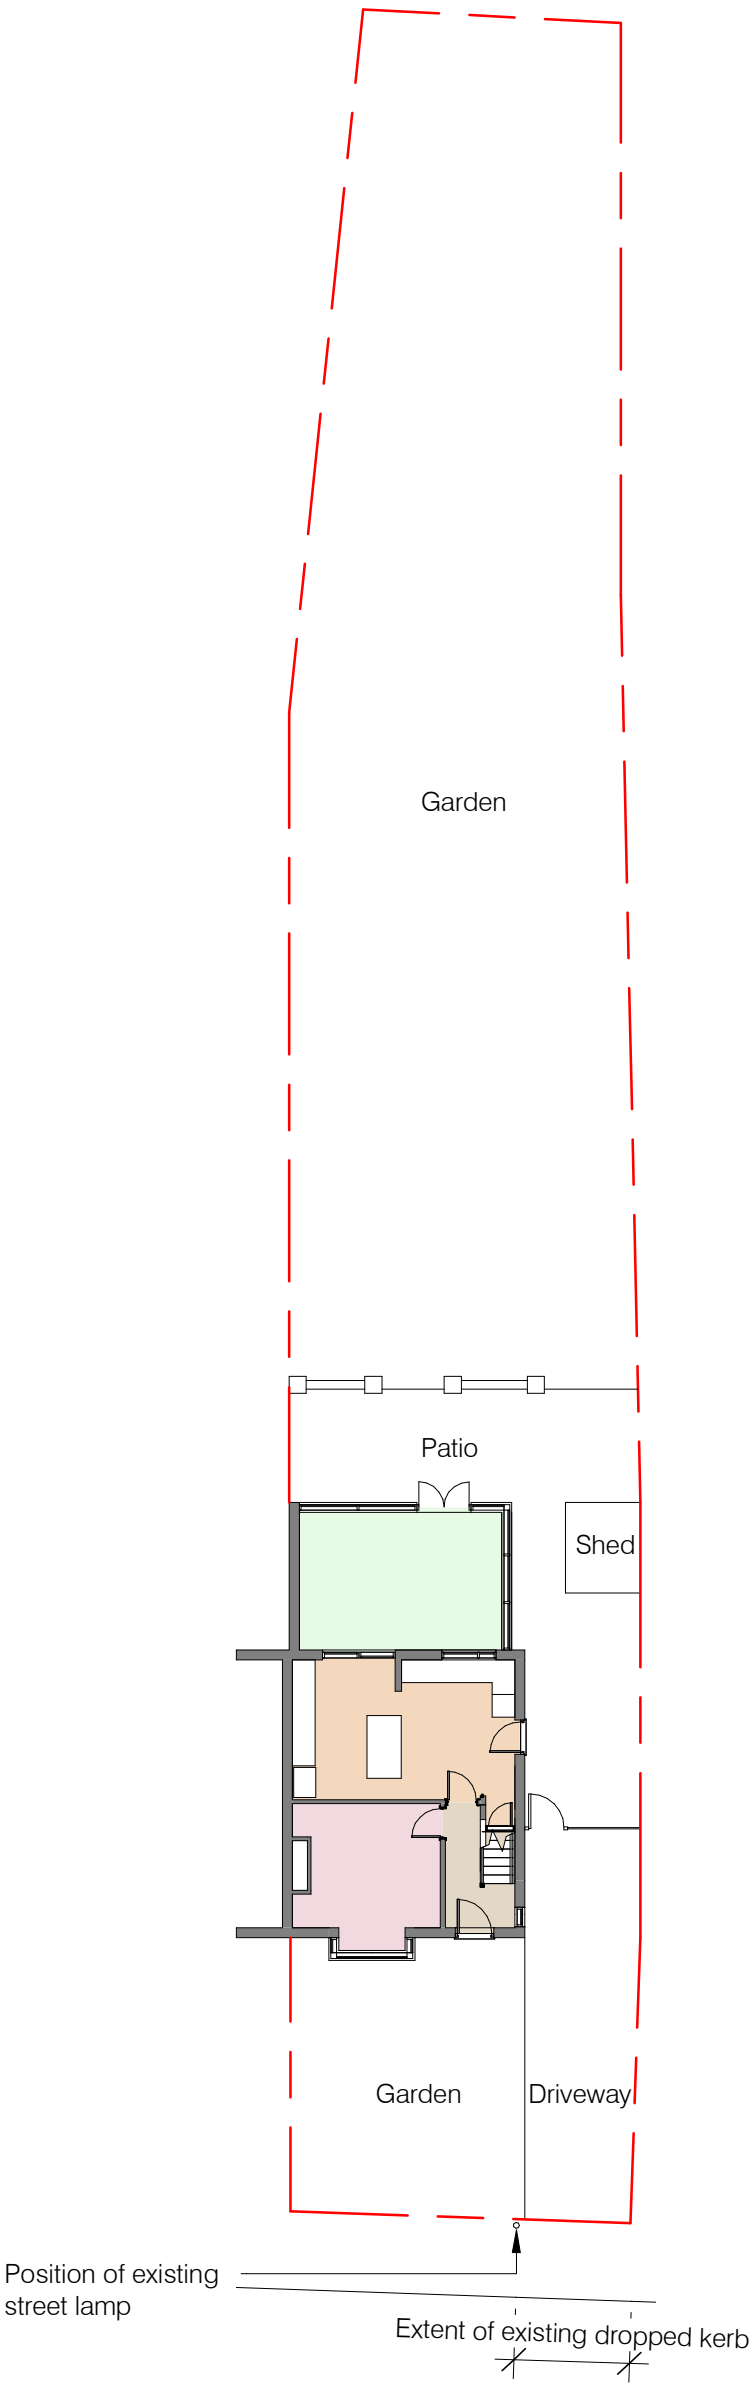

1 **Existing Site Plan**
Scale: 1 : 200

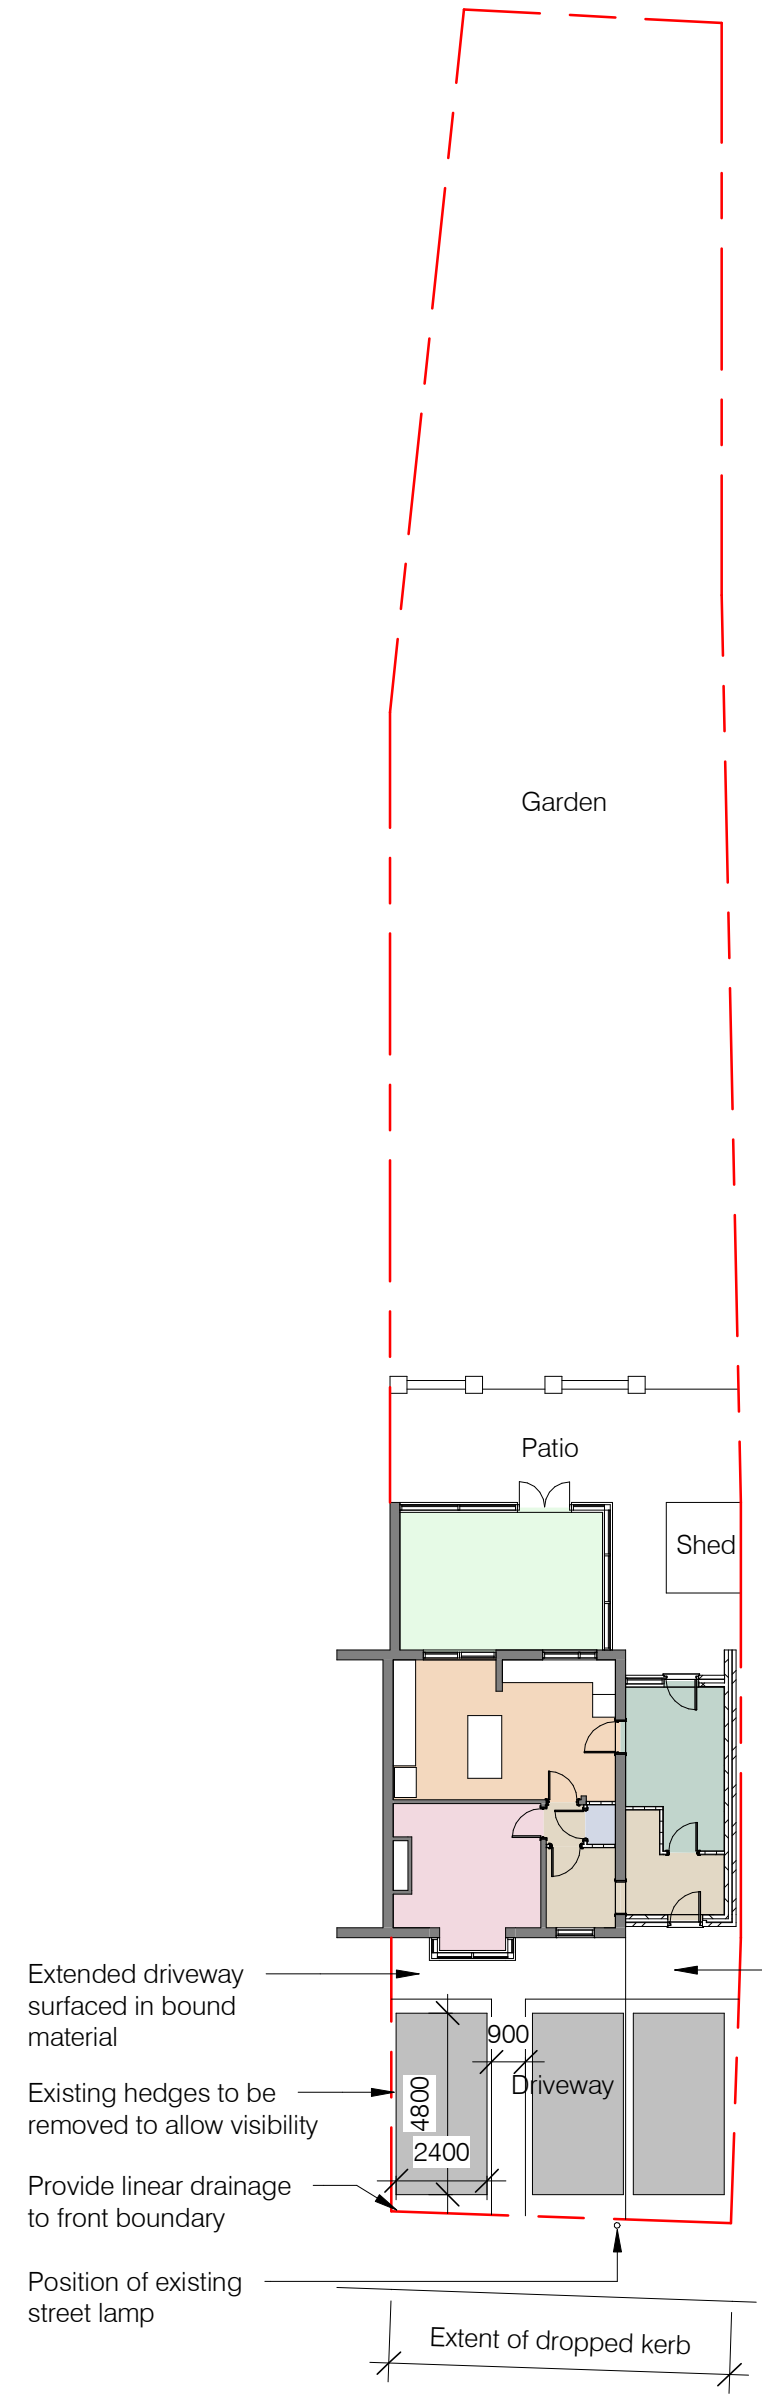

2 **Proposed Site Plan**
Scale: 1 : 200

Rev	Date	Description	By	Chk'd
E	14/04/2026	Revised driveway layout	AH	HB
D	19/03/2026	Revised to suit parking requirements	AH	HB
C	11/02/2026	Planning Application Issue	AH	HB
B	28/01/2026	Revised First Floor Plan	AH	HB
A	23/01/2026	Revised to client comments	AH	HB

hampton booth

Client
Nicola Carter

Project
2 Storey Side Extension
5 Oak Avenue
Langley Mill
Nottinghamshire
NG16 4FB

Drawing Title
Site Plans

Scale	Sheet Size	Date
1 : 200	A3	14/01/2026

Revision
E