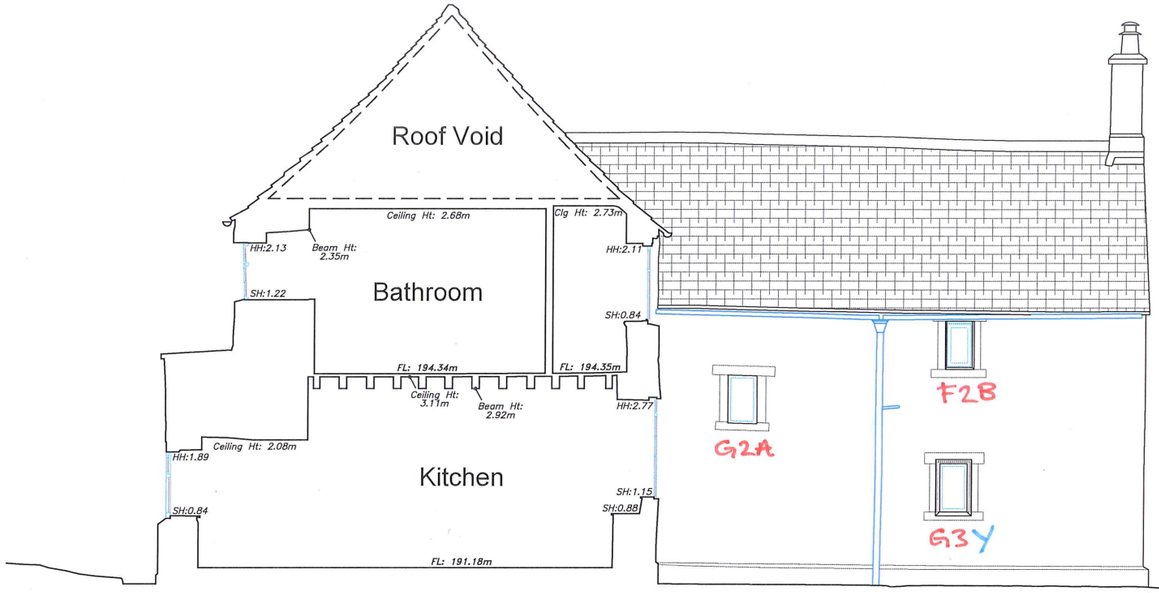


Datum: 188.00m.

Section B-B.

0 5 10

PROJECT MANOR FARM, DETHICK

DRAWING EAST INNER ELEV

SCALE 1:100 @ A3

DATE APRIL 2026

DRAWING NO 11602/16

MARTIN TUCKER LTD
Architectural Services & Interior Designers

Low Leas Barns
Low Leas
Riber
Derbyshire
DE4 5JR

T. 01629 530707
M. 07771 565439
W. martin tucker.net
E. m.tucker55.mt@gmail.com

OS Note:

The Ordnance Survey tile is to be used as a guide only.

OS Buildings *Surveyed Buildings*

This survey has been orientated to the Ordnance Survey (O.S) National Grid OSGB36(15) via Global Navigational Satellite Systems (GNSS) and the O.S. Active Network (OS Net

A true OSGB36 coordinate has been established near to the site centre via a transformation using the OSTN15GB & OSGM15GB transformation models.

The survey has been correlated to this point and a further one or more OSGB36(15) points established to create a true O.S. bearing for angle orientation.

No scale factor has been applied to the survey therefore the coordinates shown are arbitrary & not true O.S. Coordinates which have a scale factor applied.


Please refer to Survey Station Table to enable establishment of the on-site grid.

Building Survey Legend:

SHt 1.00 HHt 2.12	Sill Height from FFL. Head Height from FFL.
SL 51.03m HL 52.82m	Sill Level from defined datum. Head Level from defined datum.
Susp CHt: 2.00 Struct CHt: 3.00	Suspended Ceiling Height from FFL. Structural Ceiling Height from FFL.
Susp Ceil: 30.00m Struct Ceil: 31.00m	Suspended Ceiling Level from datum Structural Ceiling Level from datum.
IFL: 100.00m +100.00m	Internal Floor Level (General). Internal Floor Level (Specific).
Insertion Point	Insertion Point for overlay drawings of other floors or details.

Incoming Services

Topographical Survey Legend:

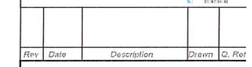

Rev	Date	Description	Drawn	Q. Ref

greenhatch group

- Topographical Surveys
- Site Engineering
- Utility / CCTV Surveys
- Bathymetric Surveys
- Measured Building Surveys
- 3D Laser Scanning
- 3D Revit & BIM Models
- Area, Lease & Fire Plans

Rowan House
Duffield Road
Little Eaton
Derby
DE21 5DR
Tel (01332) 830044
admin@greenhatch-group.co.uk
www.greenhatch-group.co.uk

St Albans: Unit B,The Courtyard, Alban Park, St Albans, Hertfordshire, AL4 0LA, t. (01727) 854481
Newcastle: 24 Riverside Studios, Amethyst Road, Newcastle Bus. Park, Newcastle-U-Tyne, NE4 7YL, t. (01912) 736391
Central London: 27 Cornwall Terrace Mew, Regents Park, London, NW1 5LL, t. (0207) 2241806

CLIENT
Martin Tucker Limited

PROJECT
**Manor Farm
Dethick, Matlock
DE4 5GG**

TITLE
**Existing
Section B**

SCALE	DATE
A3@ 1: 100	10.04.26
DRAWN: SW	QUALITY REF: GH28802

Level datum	See OS notes above
Grid orientation	See OS notes above
Job number	57537
Drawing No.	Rev.
57537_09_S(A3)	0

Comments
This plan should only be used for its original purpose. Greenhatch Group accepts no responsibility for this plan if supplied to any party other than the original client.

All dimensions should be checked on site prior to design and construction.

Some services may have been omitted due to parked vehicles.

Drainage information (where applicable) has been visually inspected from the surface and therefore should be treated as approximate only.

Notes: