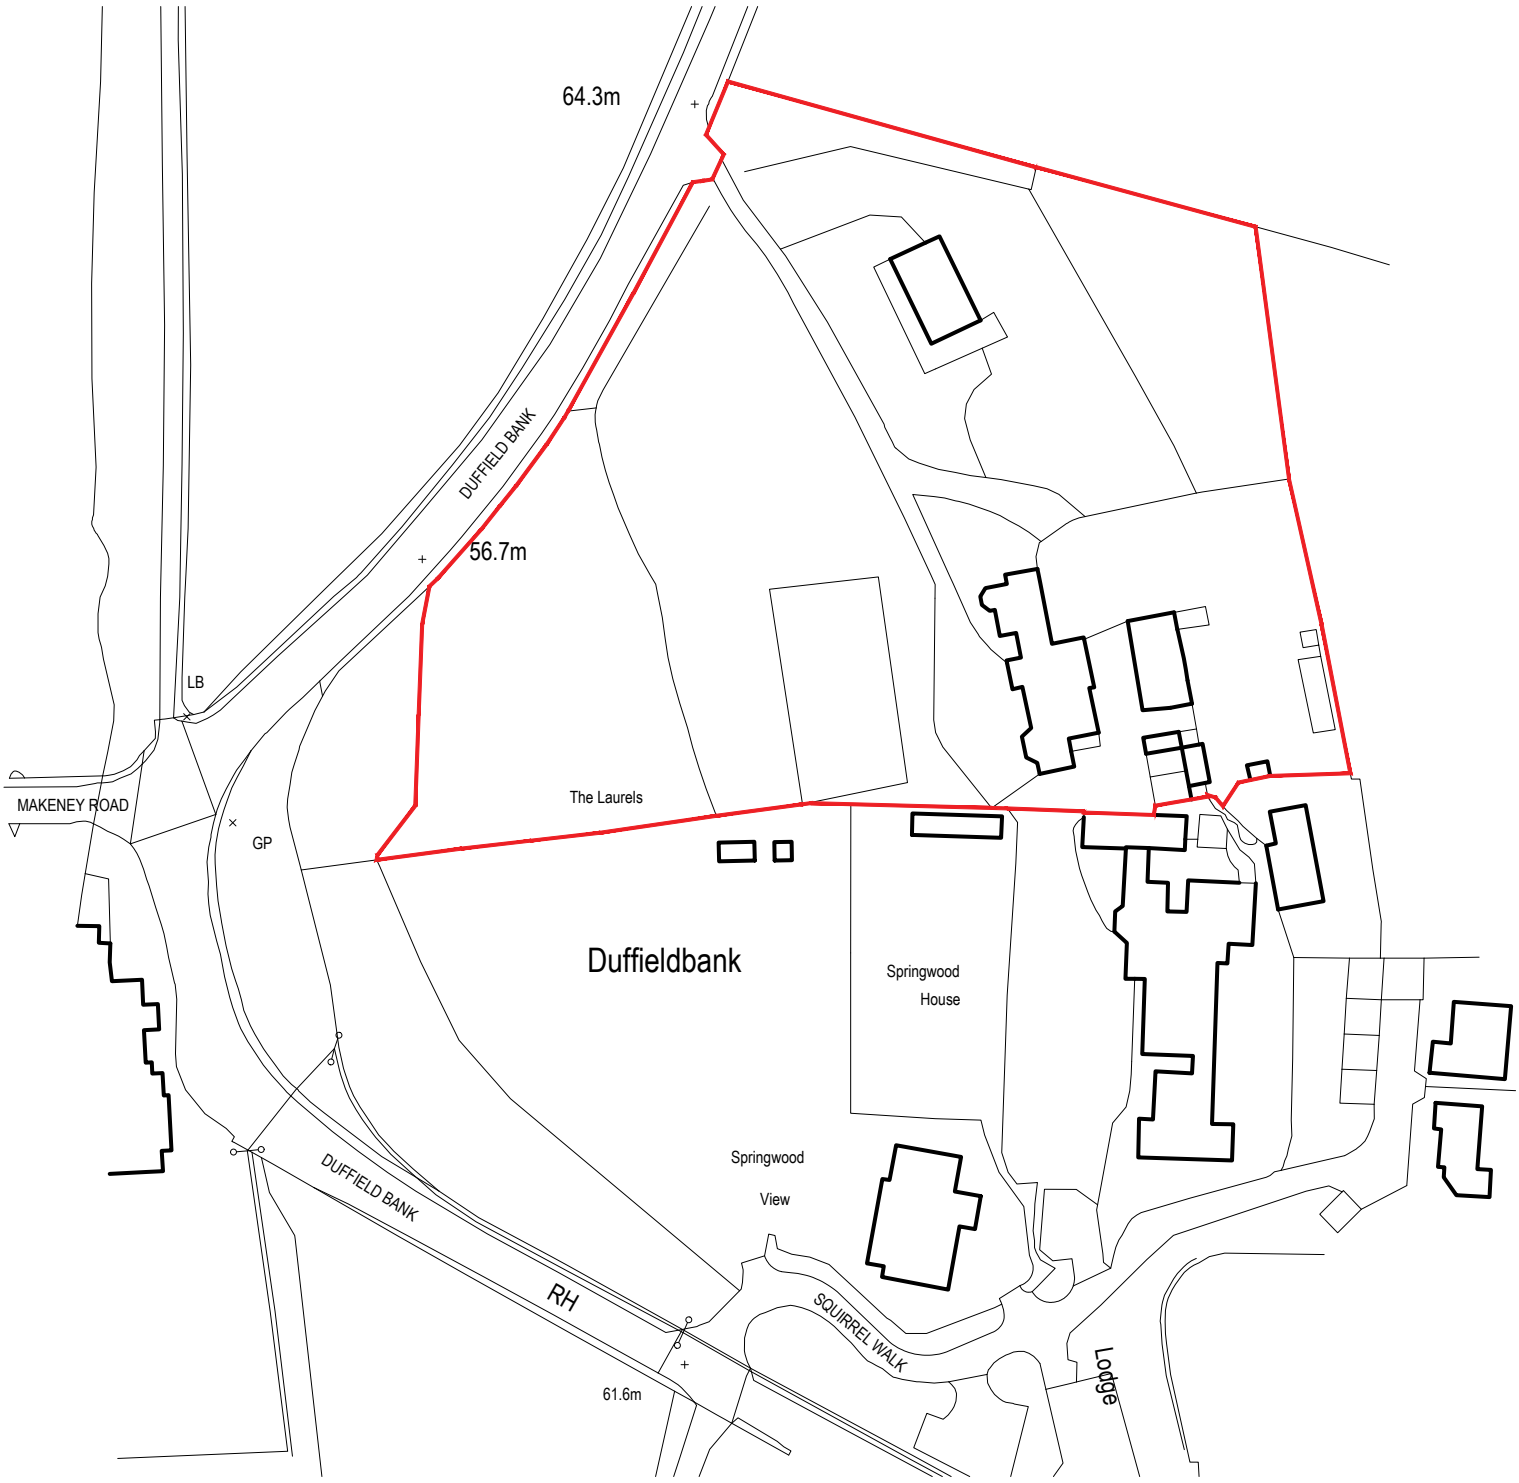


The Laurels, Duffield Bank

Duffield, Derbyshire, DE56 4BG

Site Location Plan

PROJECT REF	SCALE(S)	PAPER SIZE	DRAWN BY	CHECKED BY
2606	1:1250	A4	TS	MM

PROJECT	ORIGINATOR	ZONE	LEVEL	TYPE	ROLE	NUMBER
LAU	MMA	XX	XX	DR	A	**01001**

STATUS: D5 — SUITABILITY DESCRIPTION: ISSUED FOR PLANNING

REVISION: P1 — REVISION DESCRIPTION: PRELIMINARY

Rev.	Revision Description	Date	Initials
P1	First Issue	16-04-26	TS

MATTHEW MONTAGUE ARCHITECTS

The Cheese Factory, Longford Lane, Longford, Ashbourne, Derbyshire, DE6 3DT

Tel: 01335 330510 . info@matthewmontague.co.uk . www.matthewmontague.co.uk

Copyright ©
This drawing is copyright Matthew Montague Architects. Anyone using this drawing in CAD format must have our written permission to do so, and must remove the Matthew Montague Architects copyright logo. Copyright retained in accordance with the copyright, design and patents act 1988. It remains the property of MMA whose registered office is The Cheese Factory, Longford Lane, Longford, Ashbourne, Derbyshire, DE6 3DT.