Copyright ©
This drawing is copyright Matthew Montague Architects. Anyone using this drawing in CAD format must have our written permission to do so, and must remove the Matthew Montague Architects copyright logo. Copyright retained in accordance with the copyright, design and patents act 1988. It remains the property of MMA whose registered office is The Cheese Factory, Longford Lane, Longford, Ashbourne, Derbyshire, DE6 3DT.

Drawing Measurements and Information
Drawing measurements shall not be obtained by scaling, with exemption being for planning application drawings only. All dimensions to be verified prior to construction. Immediately report any discrepancies on this document to the Architect. If in doubt ASK. This drawing is to be read in conjunction with associated models, specifications and related consultant's documents where relevant.

Safety, Health and Environmental Information


For information relating to Use, Cleaning and Maintenance, please refer to the Health & Safety File. It is assumed that all works will be carried out by a competent contractor working, where appropriate, to an approved method statement.

In addition to the hazards/risks normally associated with the types of work detailed on this drawing, note the following risks and information:


Notes:

1. All dimensions are in millimeters (mm) unless otherwise stated.
2. Contractors must check all dimensions on site, working from stated dimensions only, any discrepancies are to be reported to the Architect before work is undertaken.


0 m 2 4 6 N

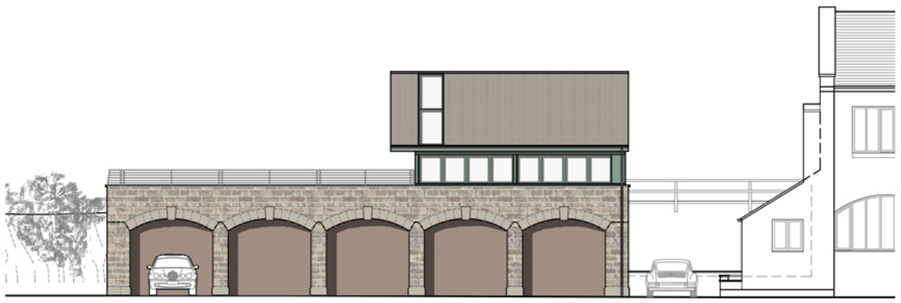

Side (East) Elevation as proposed
Scale 1:200

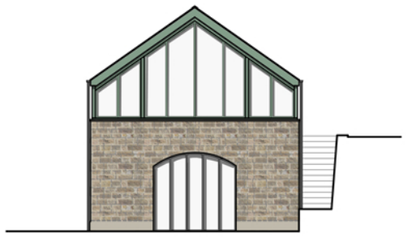


Rear (South) Elevation as proposed
Scale 1:200

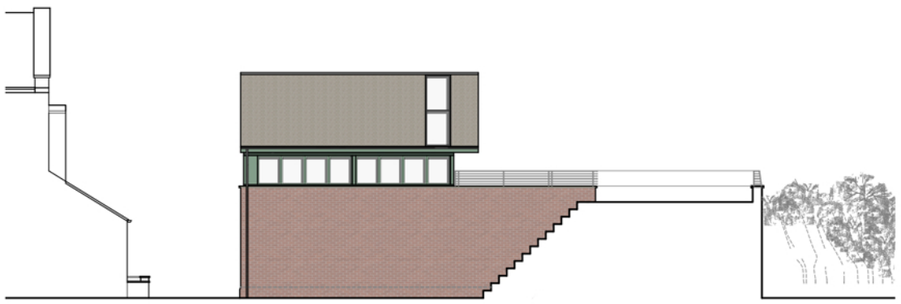


Side (West) Elevation as proposed
Scale 1:200



Front (North) Elevation as proposed
Scale 1:200

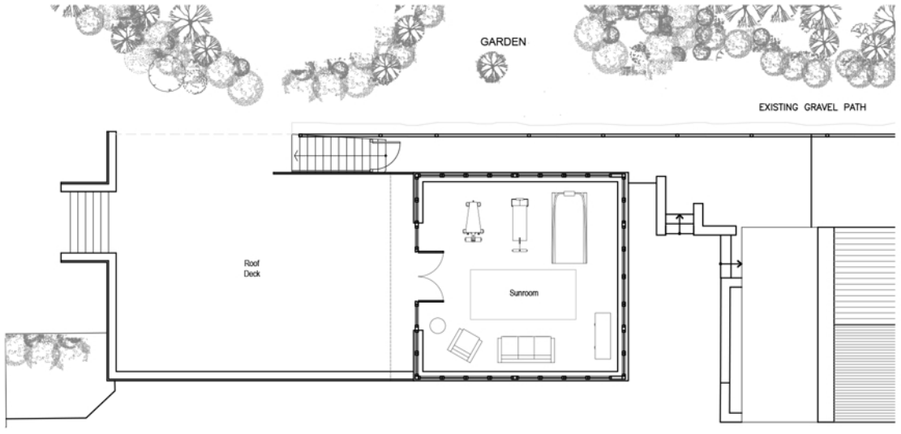

Floor Plan as proposed
Scale 1:200

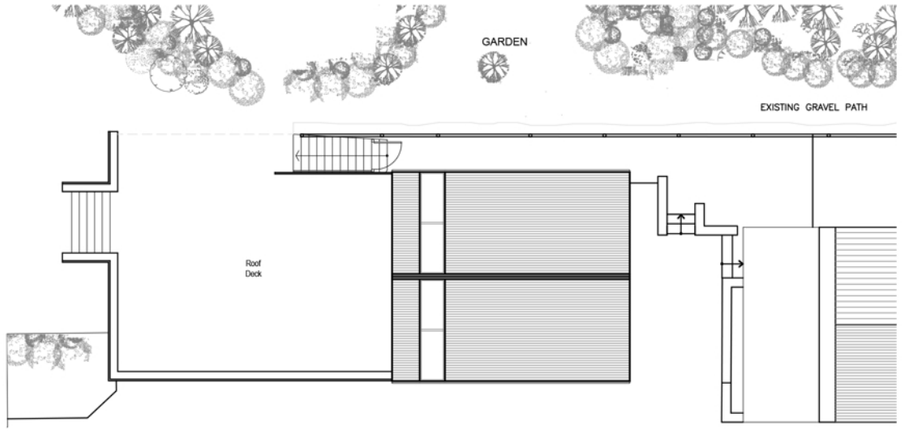

Roof Plan as proposed
Scale 1:200

P2	Planning Issue	16-04-26	TS
P1	First Issue	31-03-26	TS
Rev.	Revision Description	Date	Initials

MATTHEW MONTAGUE
ARCHITECTS
The Cheese Factory, Longford Lane, Longford, Ashbourne, Derbyshire, DE6 3DT
Tel: 01335 330510 . info@matthewmontague.co.uk . www.matthewmontague.co.uk

The Laurels, Duffield Bank
Duffield, Derbyshire, DE56 4BG

Drawings as Proposed

PROJECT REF	SCALE(S)	PAPER SIZE	DRAWN BY	CHECKED BY
2606	1:200	A3	TS	MM

PROJECT	ORIGINATOR	ZONE	LEVEL	TYPE	ROLE	NUMBER
LAU	MMA	XX	XX	DR	A	**02002**

STATUS: D5 — SUITABILITY DESCRIPTION: ISSUED FOR PLANNING
REVISION: P2 — REVISION DESCRIPTION: PRELIMINARY