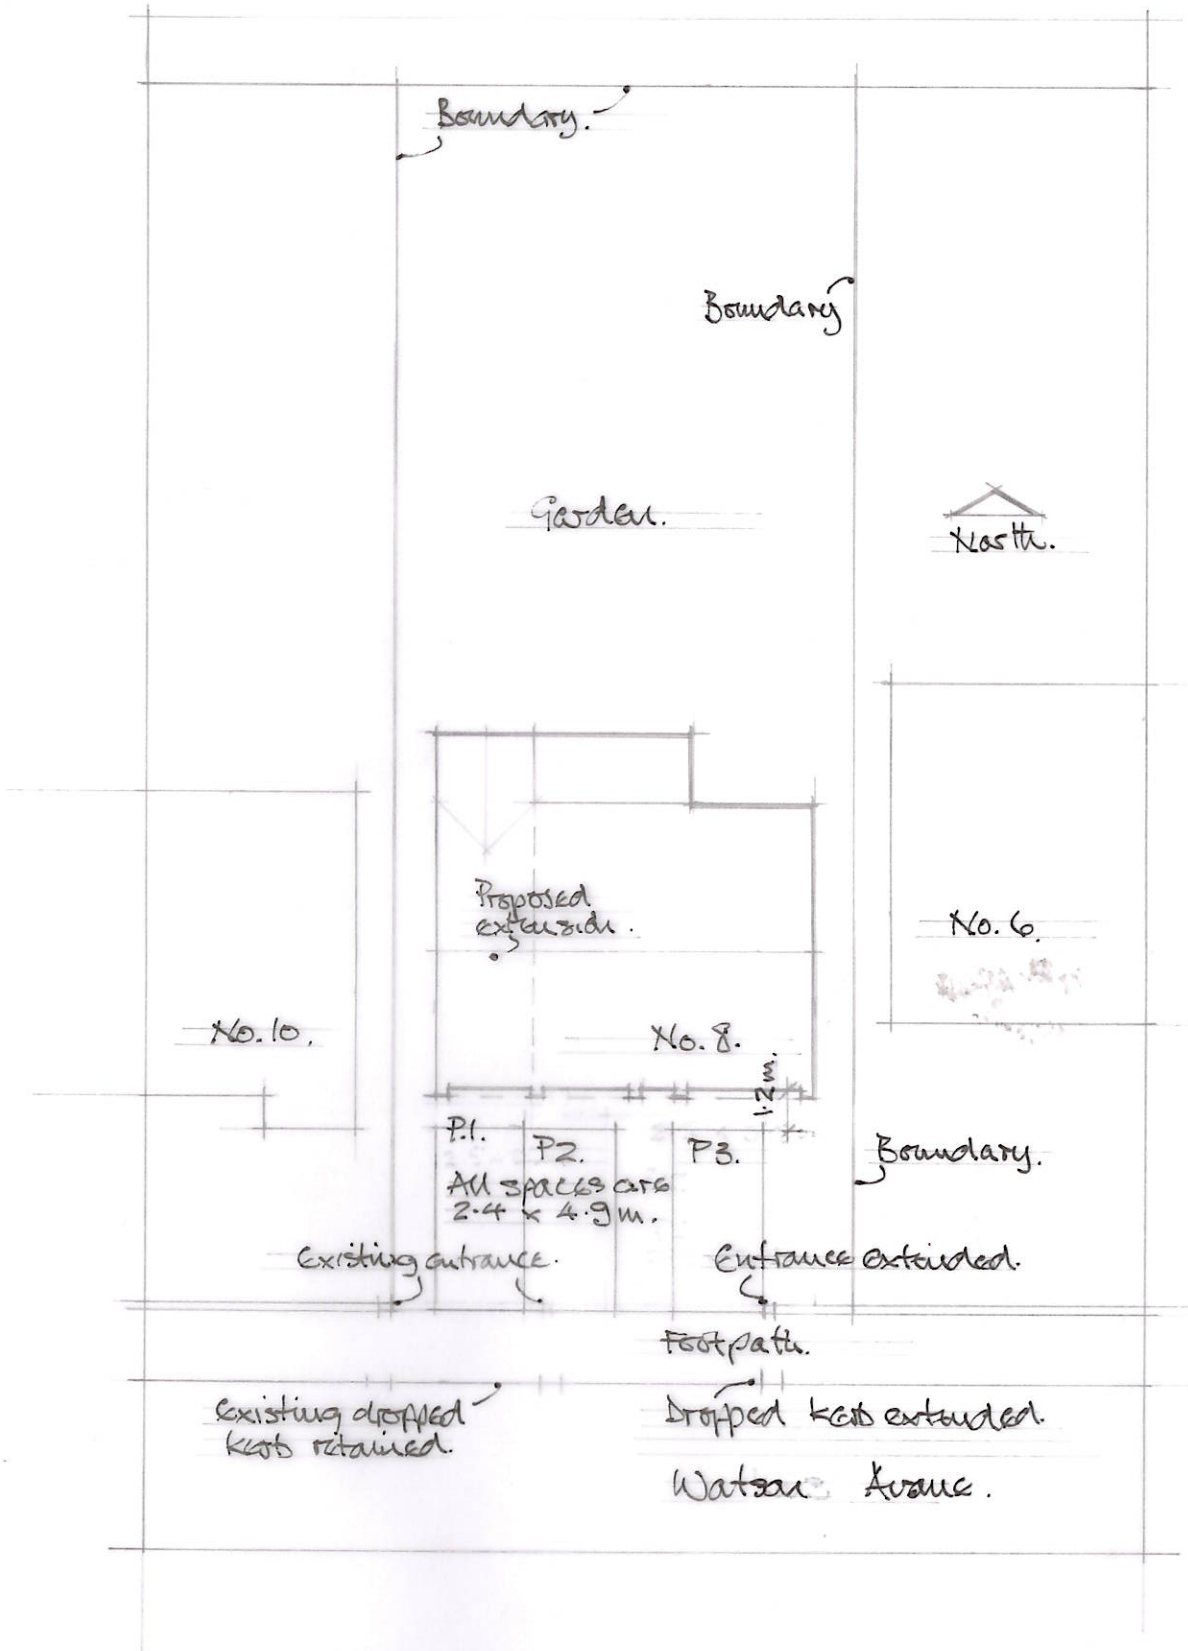

Proposed alterations, 8, Watson Avenue, Heanor.

Gas fitting provision.

19.3.26.

Scale 1:200.

A 17.4.26 Parking spaces re-arranged + cut H.Sept.

743. B3.A.