Four trees to be planted as recommended by CBE Consulting, Ecologists:

2 x Silver birch (Betula pendula)


1 x Whitebeam (Sorbus aria)

1 x Wild cherry (Prunus avium)

Trees to be light standards (5-7cm girth), pit planted at 5m. centres.

To be maintained in accordance with the best horticultural standards

and any that become diseased or die within 5 years to be replaced.

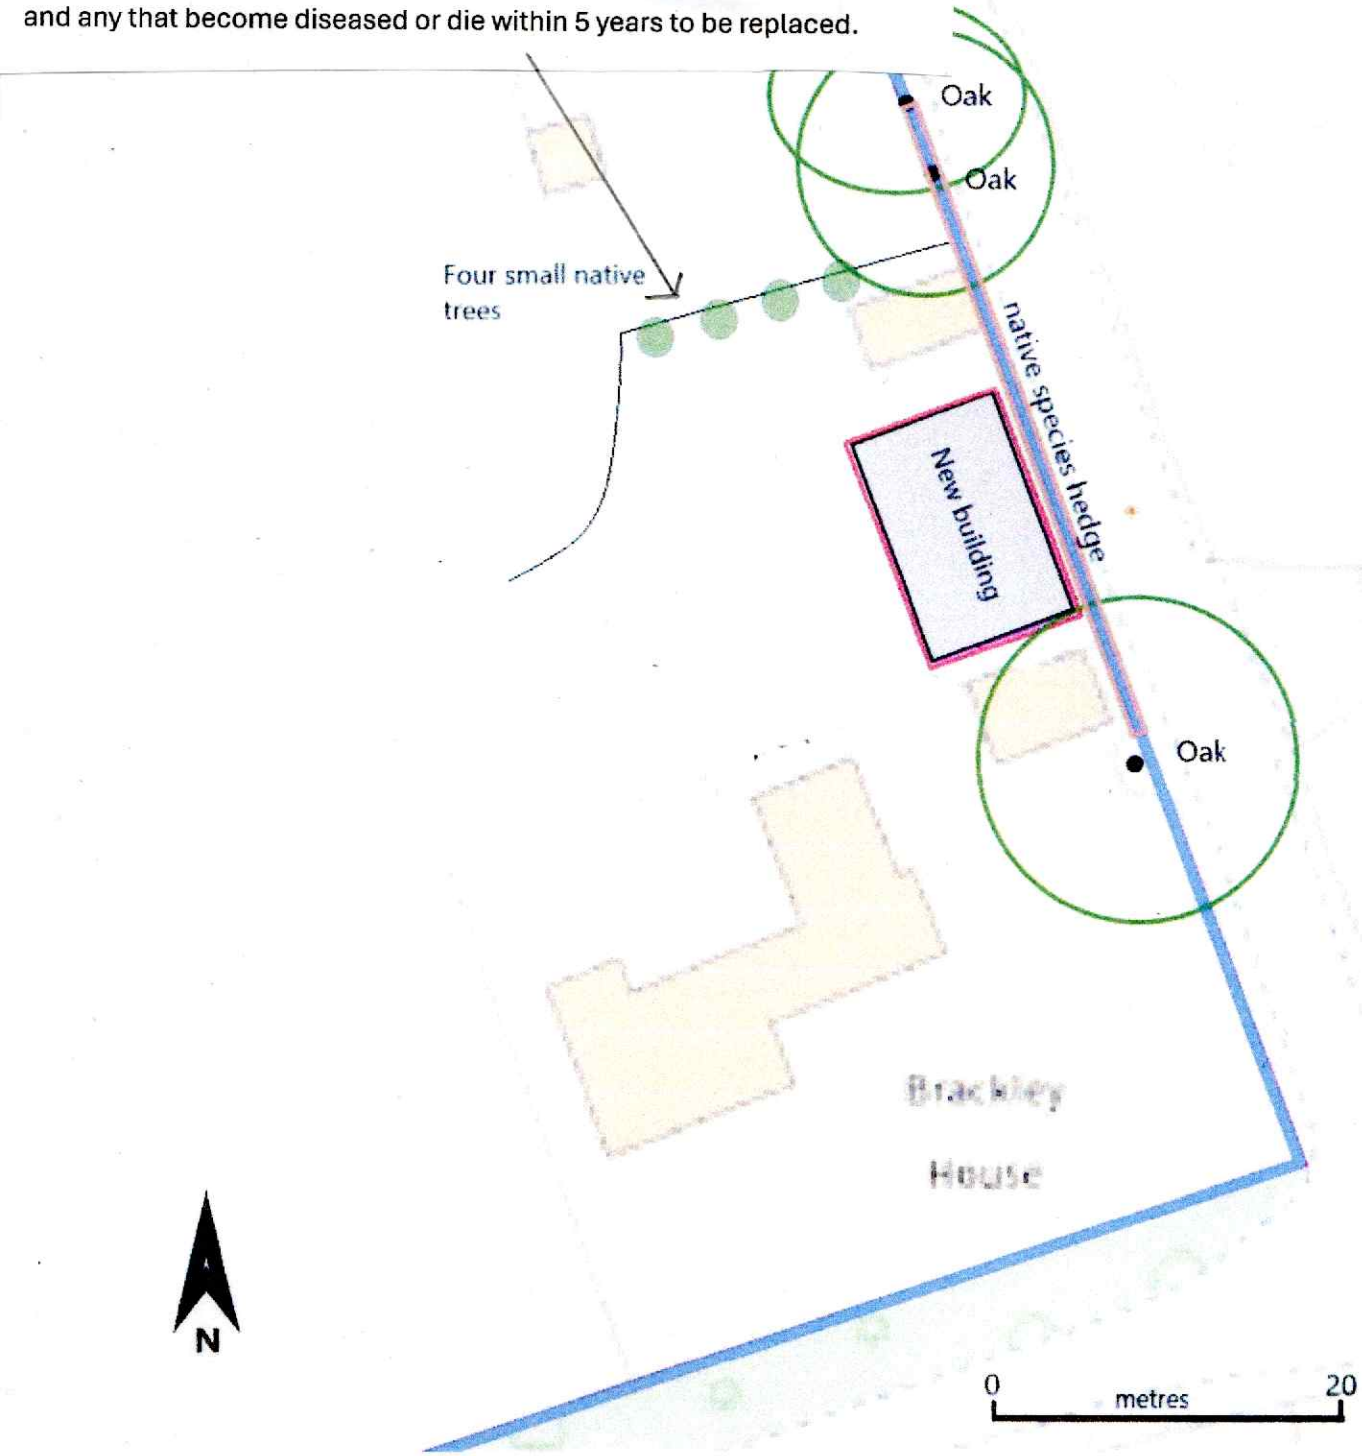

Proposed bio-diversity enhancement planting at Brackley House, Morley.

Application code: AVA/2025/0781

Drawing no: JC/B354/202. March 2026.