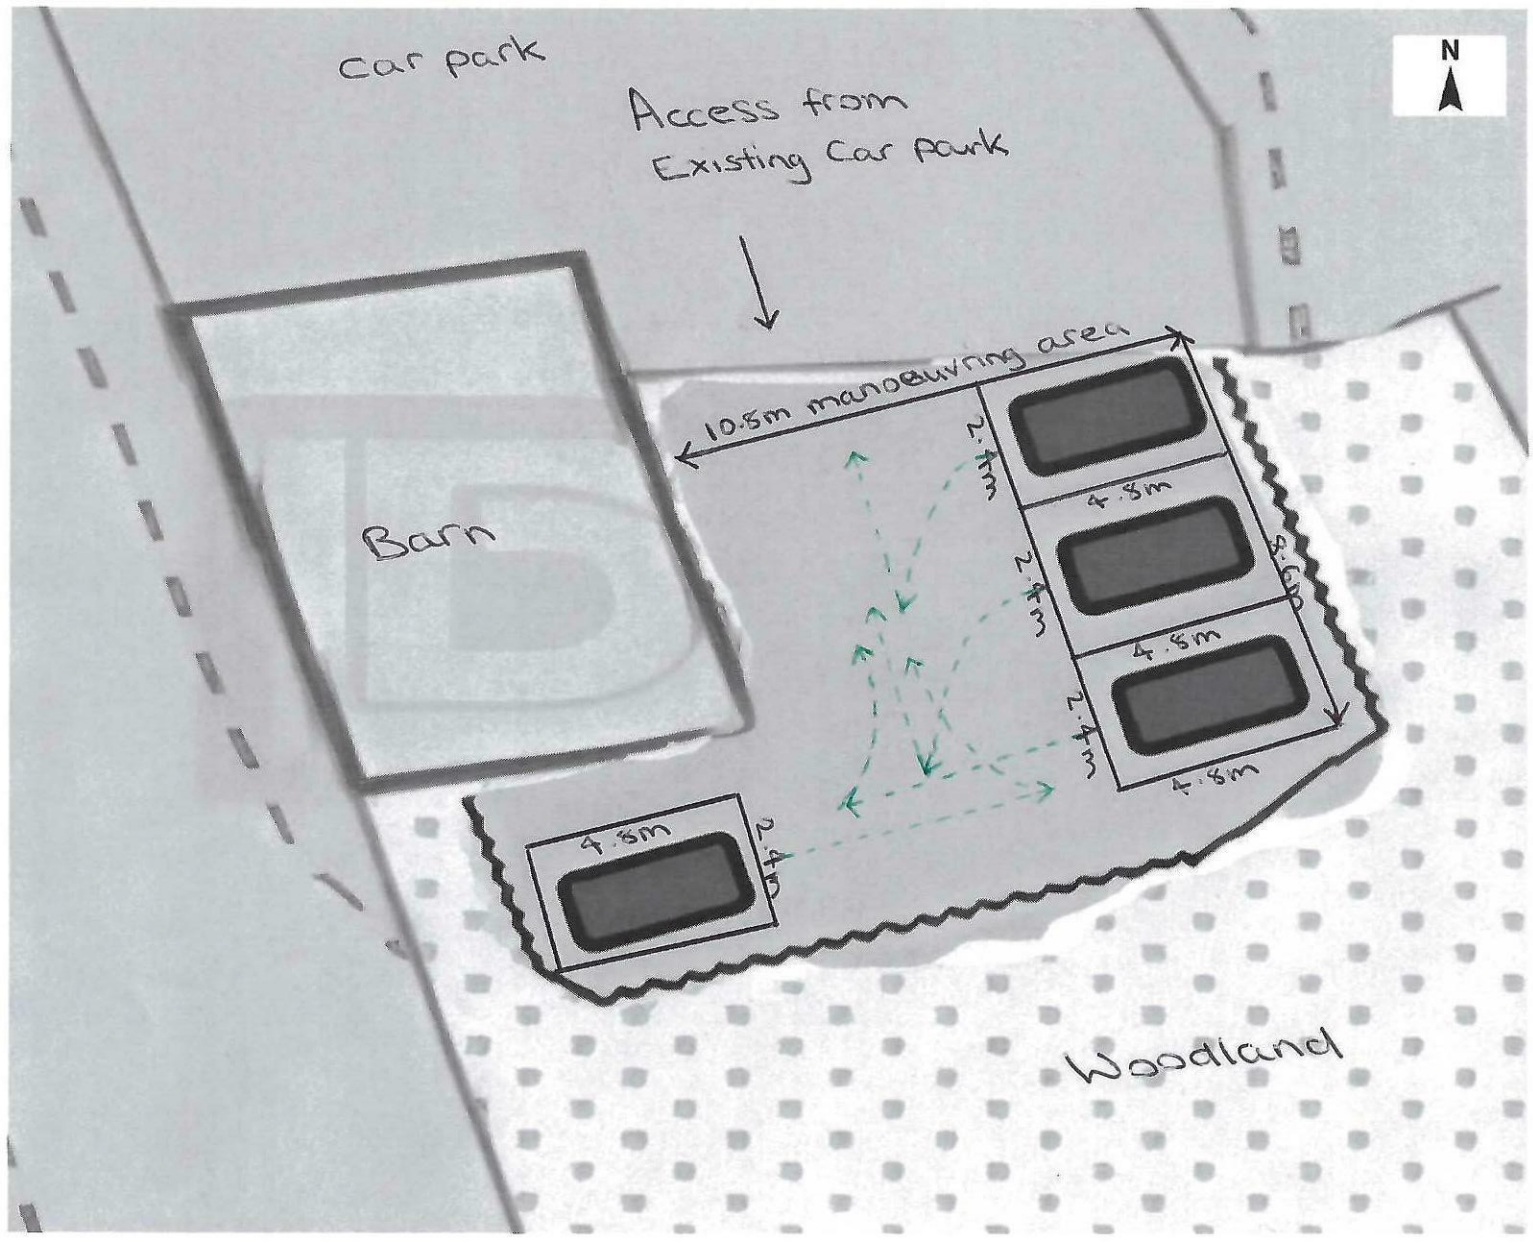

Proposed Parking Layout Plan

All parking spaces measure 2.4m by 4.8m.
Manoeuvring area exceeds 6m.
Vehicles can entre and exit in a forward gear.

Not to scale - 'all dimensions shown'

—— Parking bays

- - -→ Turning path