
Proposed Second Floor Arrangement Drawing - Full Floor Plan

Scale = 1:100

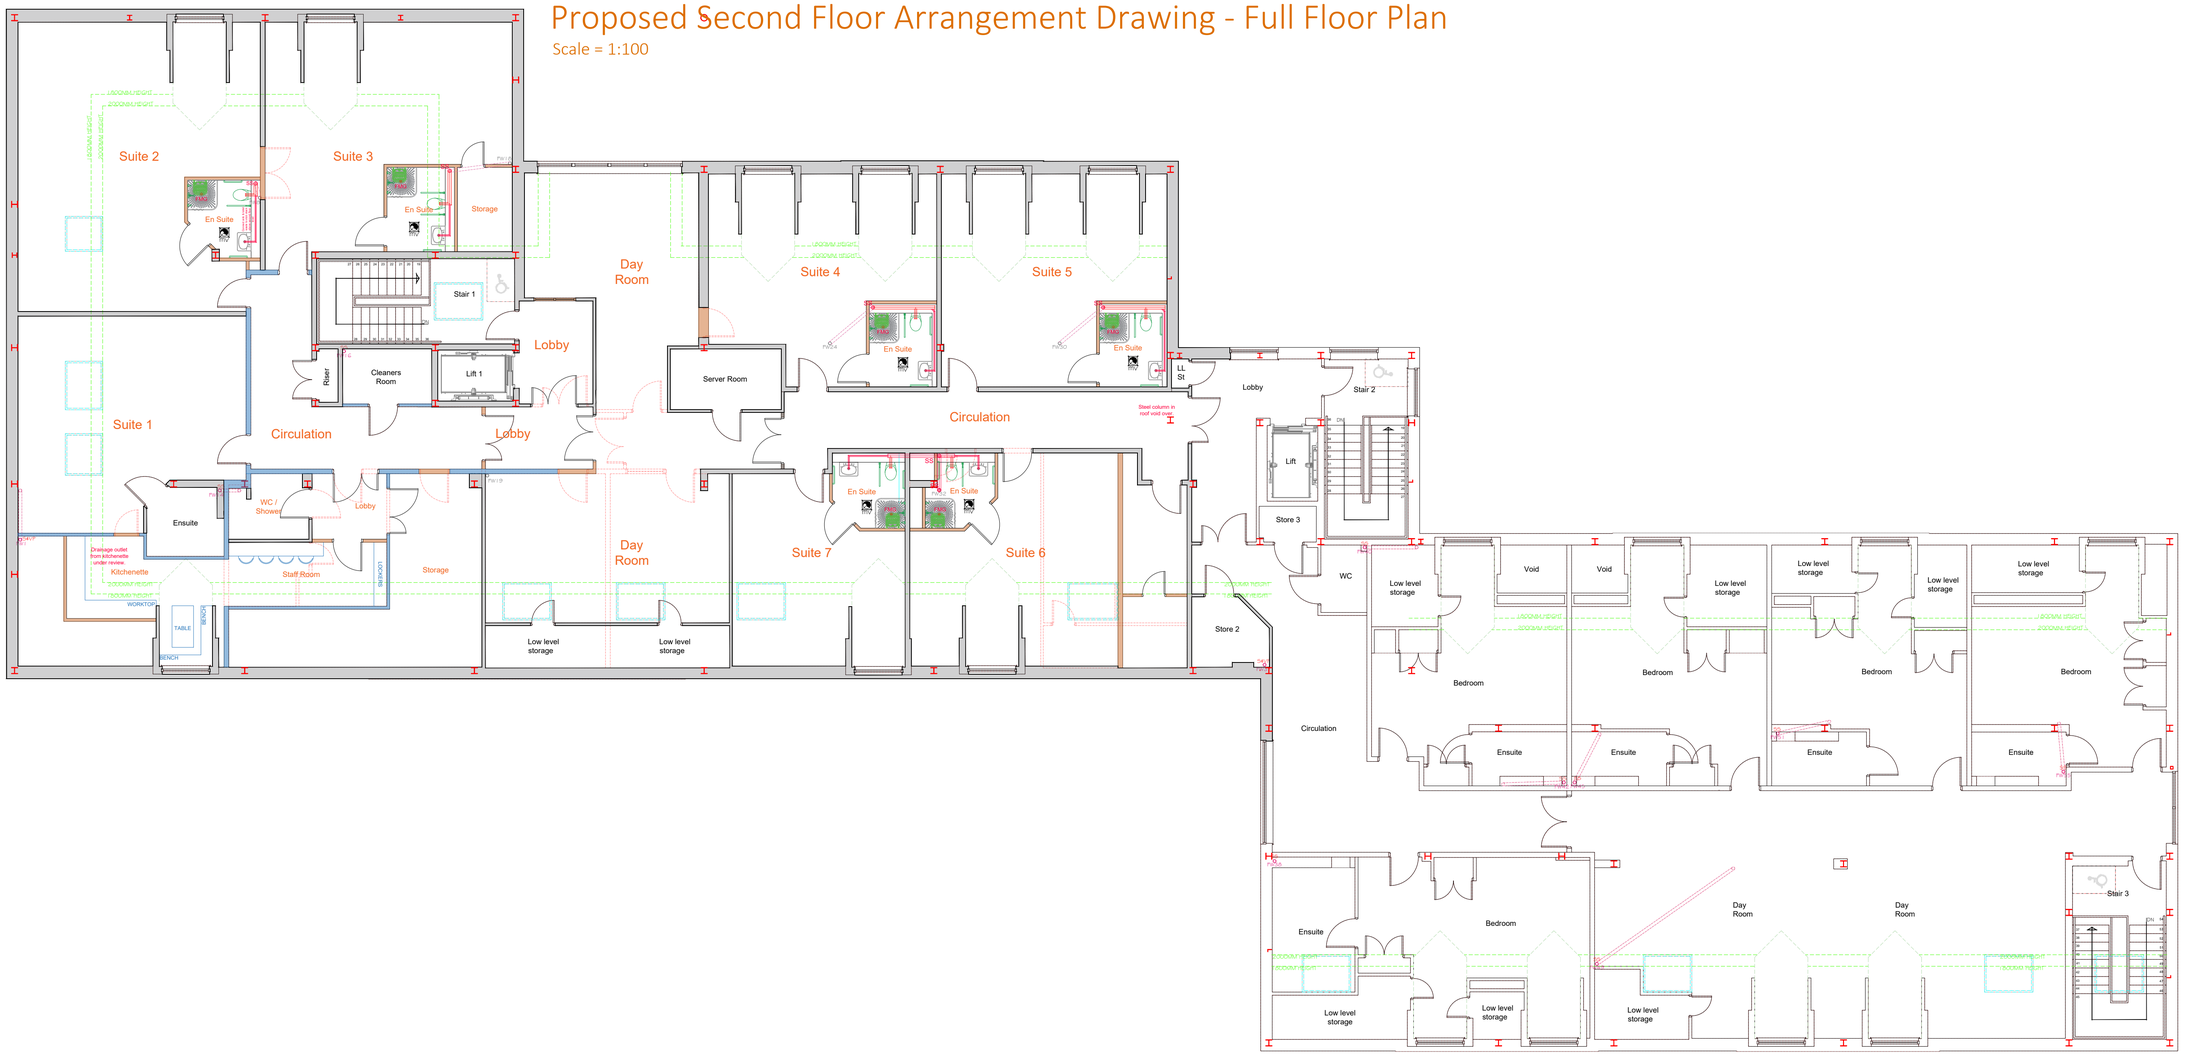

green2k design

Architectural Designers & Chartered Surveyors

Thomas Henry House,
First Floor,
1-5 Church Street,
Ripley,
Derbyshire,
DE5 3BU

t 01773 512935
f 0870 8362206
e info@green2kdesign.com

Client Details

ASHMERE DERBYSHIRE LIMITED

DRAWING NOTES

1. DRAWING IS PROVISIONAL- Unless clearly denoted elsewhere this drawing is provisional and subject to local authority approval. Building works shall not be commenced prior to issue of drawings marked 'APPROVED'.
2. DO NOT SCALE- All dimensions to be verified on site prior to work commencing.
3. COPYRIGHT - This drawing remains the property of Green 2k Design Limited (G2K) and shall not be altered, copied or reproduced without prior written consent.
4. RELEVANT DRAWINGS- This drawing is to be read in conjunction with all other relevant project drawings, documents and project specification.
5. PRINTING - Drawing to be printed in full colour.
6. LOCAL AUTHORITY APPROVALS- Approvals granted by the local planning authority relate only to permission under the Town and Country Planning Act 1990 and the Building Regulations 2010. The client shall be responsible for ensuring that this drawing does not contravene any other legislation relating to the property, the property title deeds, restrictive covenants, land ownership, tenancy agreements, boundary encroachment and rights of way etc.
7. SERVICES - Information given on this drawing regarding the position of any services are given for your assistance and guidance only. Where the works approach the position of services it will be necessary to use locating apparatus or hand excavated trial holes to locate them.
8. MEASUREMENT & DIMENSIONS- All dimensions are in millimeters unless stated otherwise.
9. CDM REGULATIONS 2015- Clients must be aware of their responsibilities under CDM, under CDM it is the clients responsibility to appoint the Principal Designer and Principal Contractor under separate appointment.

Rev	Date	Int	Details

Site Address

Heanor Park Care Home
Ilkeston Road
Heanor
Derbyshire
DE75 7DT

Proposed Work

Part conversion of second floor offices to residential care.

Drawing Title

Proposed Second Floor Arrangement Drawing

Drawn: - Tw

Date: - Apr 2026

Job Status: - 'Planning Issue - Awaiting Approval'

Job No: - 2009

Sheet No: - 114

Rev: - '-'

Scale: - 1:100 @ A1