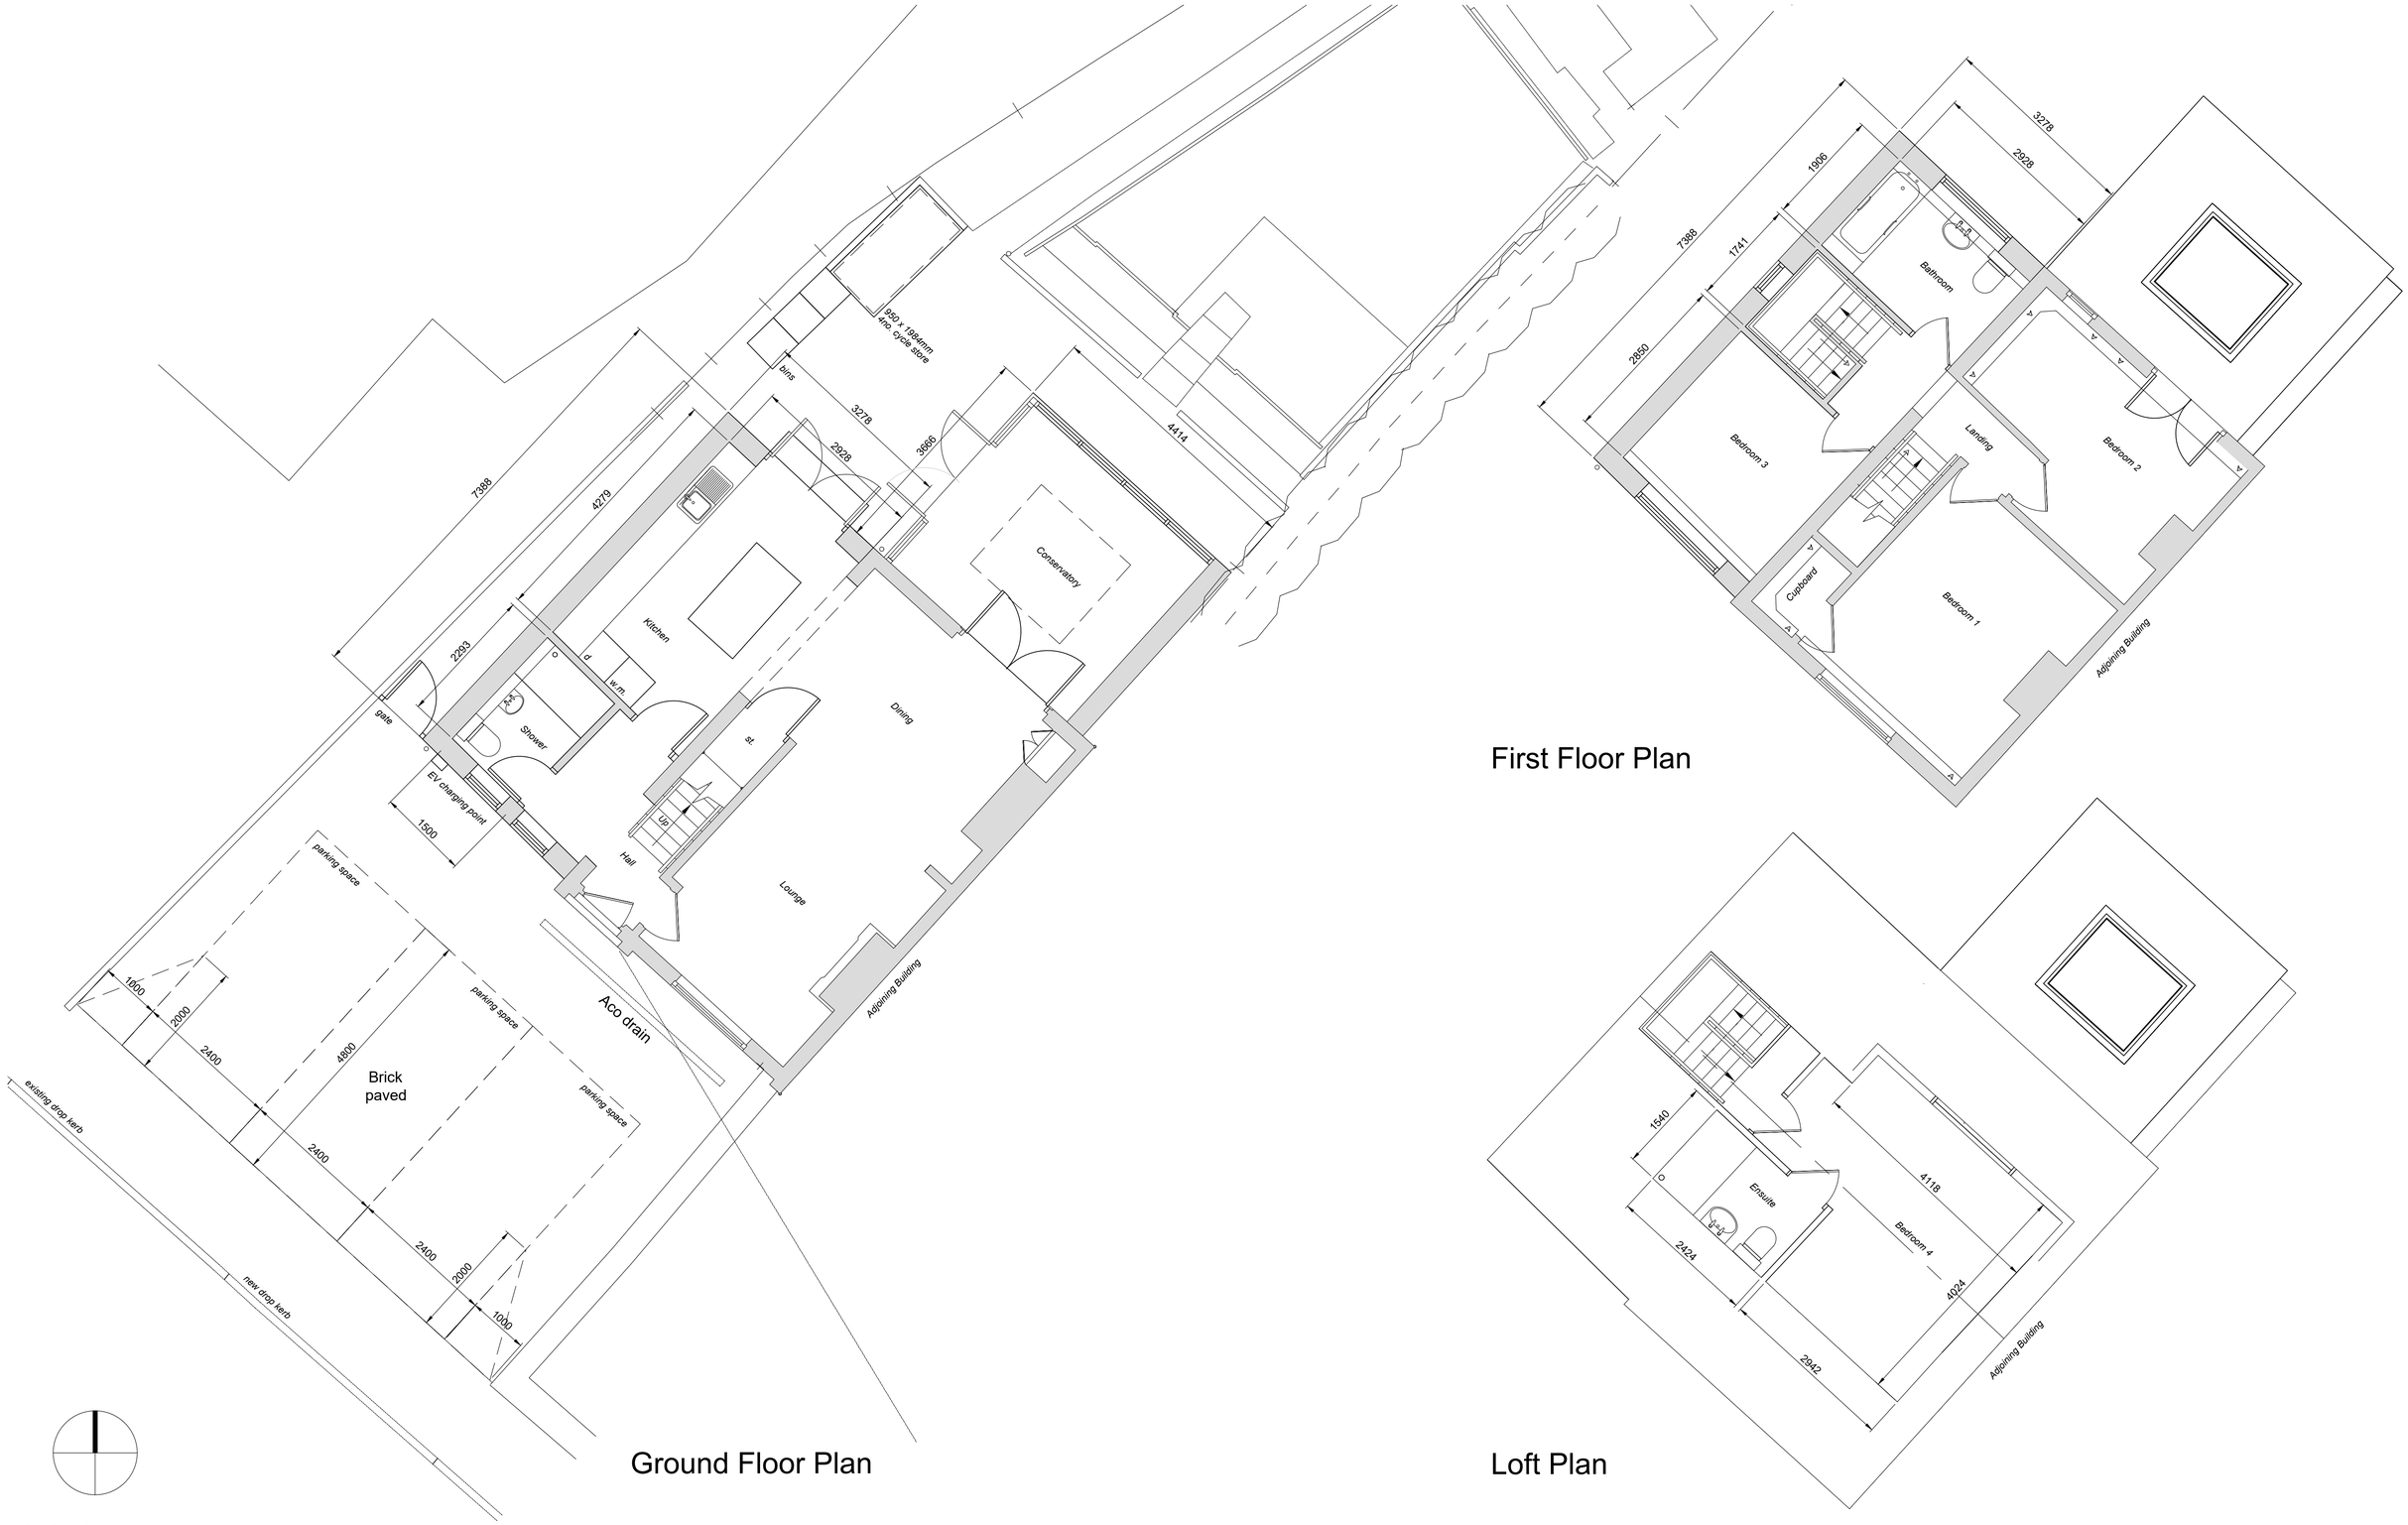

Ground Floor Plan

First Floor Plan

Loft Plan

Revisions:

Rev A 27/04/2026 Car parking revised and cycle store added.

Notes:

The copyright of this drawing belongs to Paul Hicking Associates and shall not be reproduced without their written consent.
Do not scale from this drawing.

12 Beaurepaire Crescent
Belper
Derbyshire
DE56 1HR
T : 07856 729813
E : paul@hicking.plus.com

Paul Hicking Associates

148 Belper Lane, Belper

Plans as Proposed

Drawing No:	Revision:	Scale:	Status:
2520 - 03	**A**	1:50 @ A1	Planning