
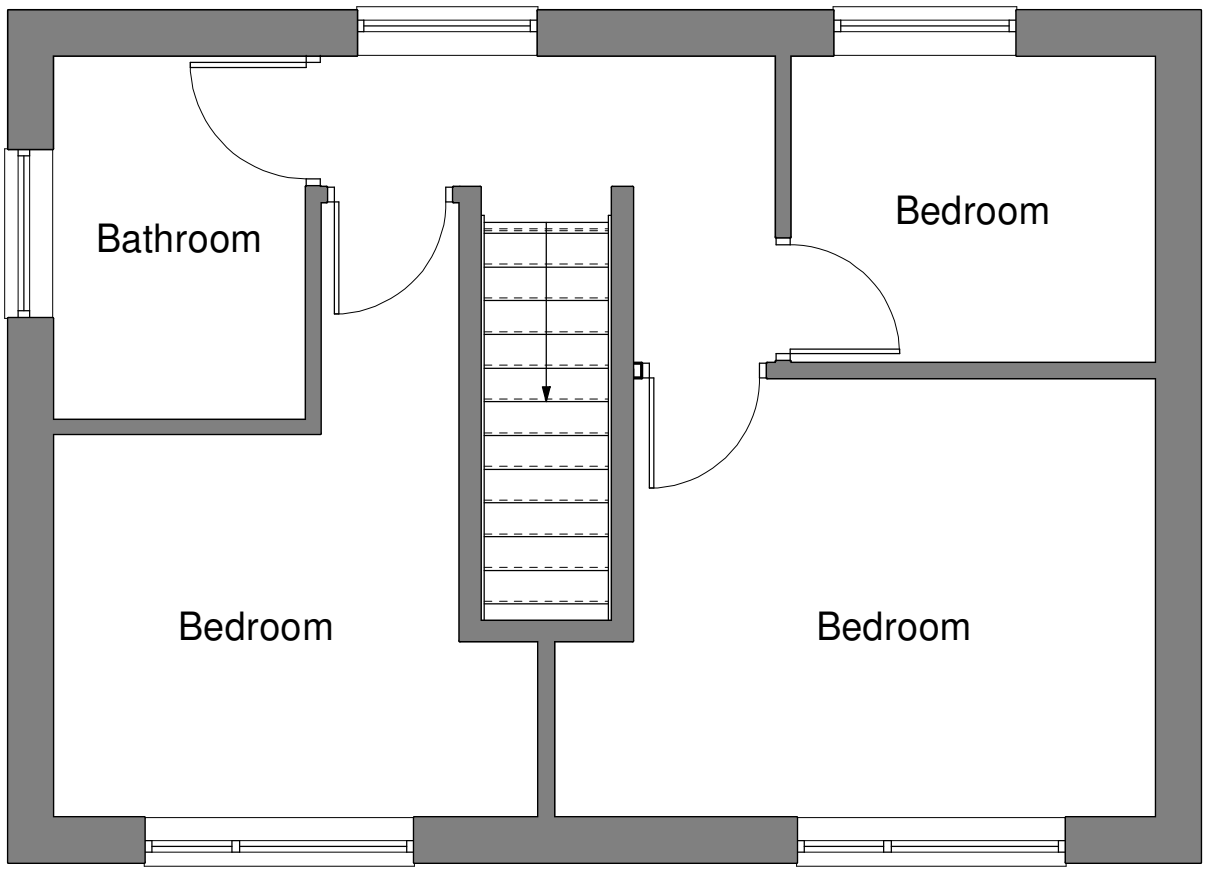


Existing First Floor Layout

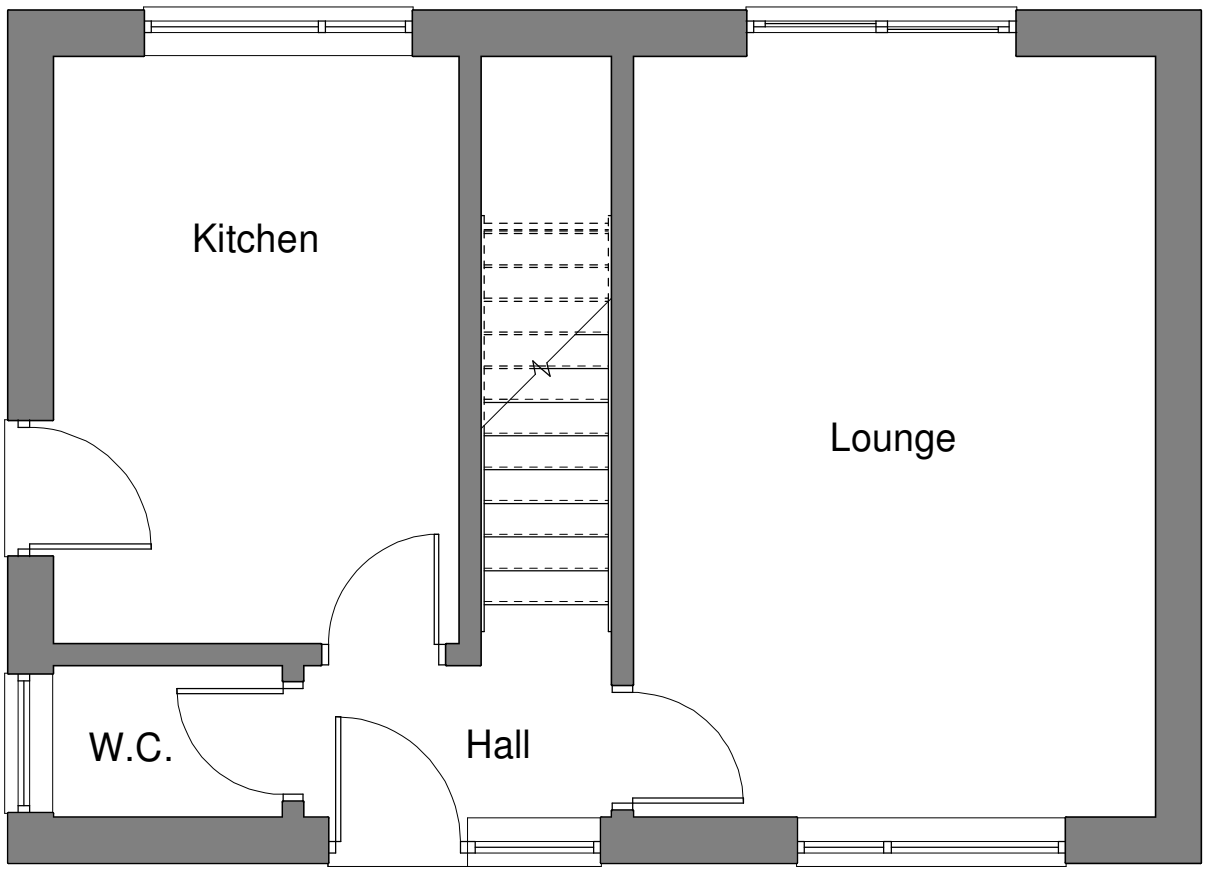

Existing Ground Floor Layout

CS Building Design
csbdesign@talktalk.net
07947786143

Site Address:
52 Oakhurst Close
Belper
DE56 2TR

Proposed Work:
Erection of Single Storey
Rear Extension
& Front Porch

Date: 21/04/2026

Drawing Title
Existing Layouts

Drawn: CN

Scale: 1:50 @ ISO A3

Drawing No:
1066-OC-02-21-04-2026