

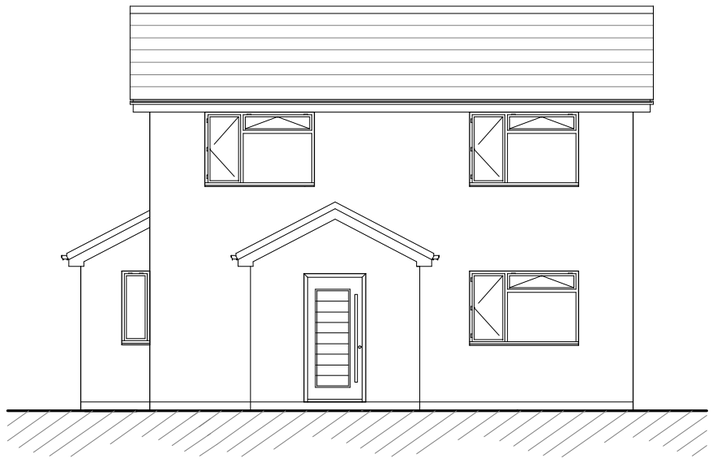



Proposed Front Elevation

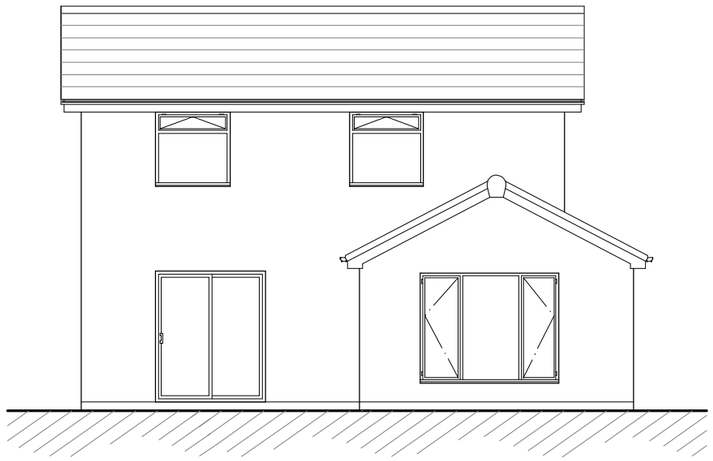

Proposed Rear Elevation

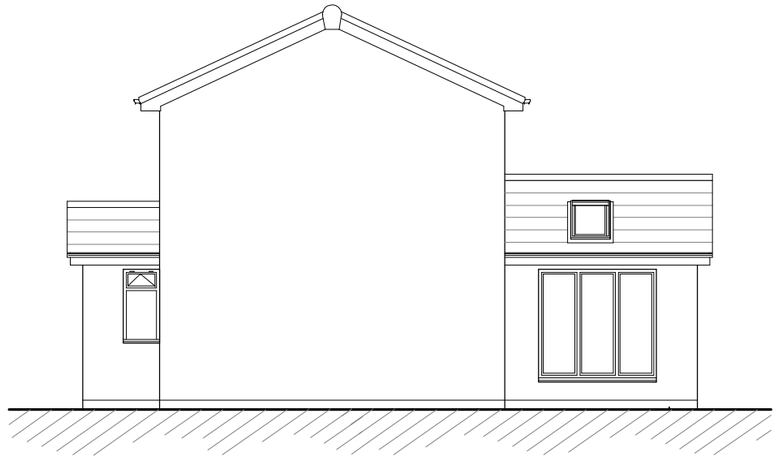

Proposed Side Elevation

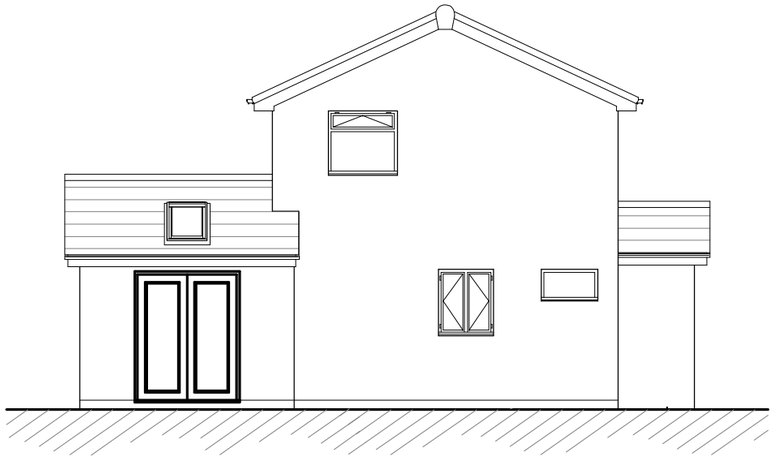

Proposed Side Elevation

0 1 2 3 4 5 6 7 8 9 10m

Scale: 1:100

	Drawing Title Proposed Elevations	Proposed Work: Erection of Single Storey Rear Extension & Front Porch	Site Address: 52 Oakhurst Close Belper DE56 2TR
Drawing No: 1066-OC-03-21-04-2026	CN Drawn: 1:100 @ ISO A3 Scale:	21/04/2026 Date:	

CS Building Design
csbdesign@talktalk.net
07947786143