Roof Plan

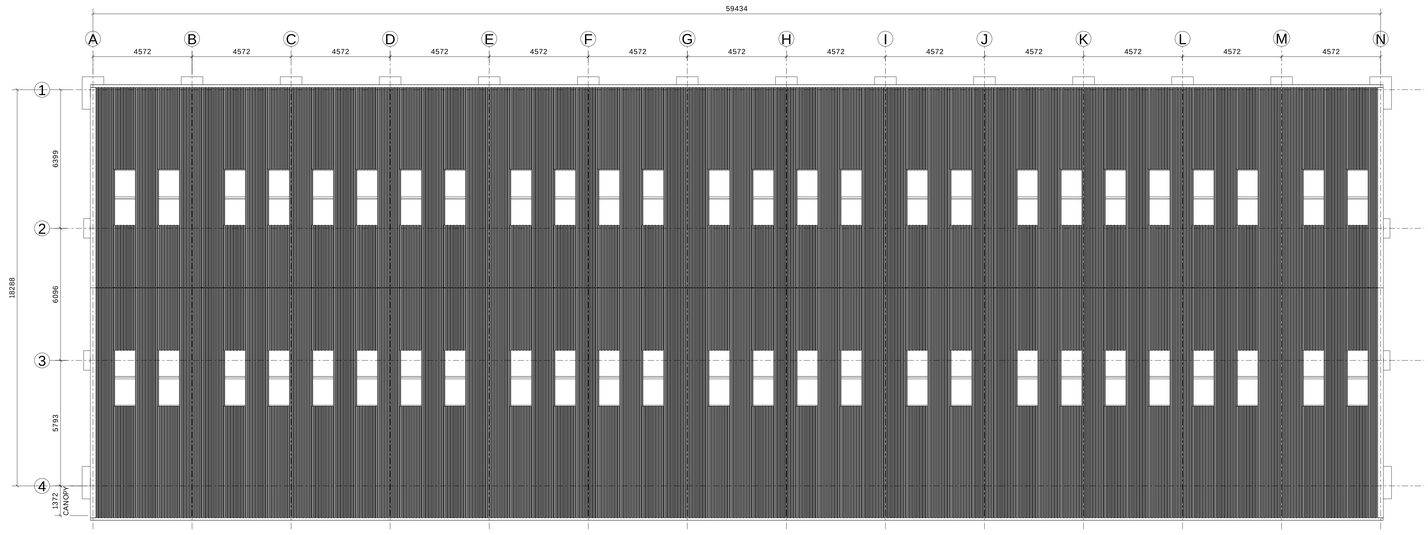

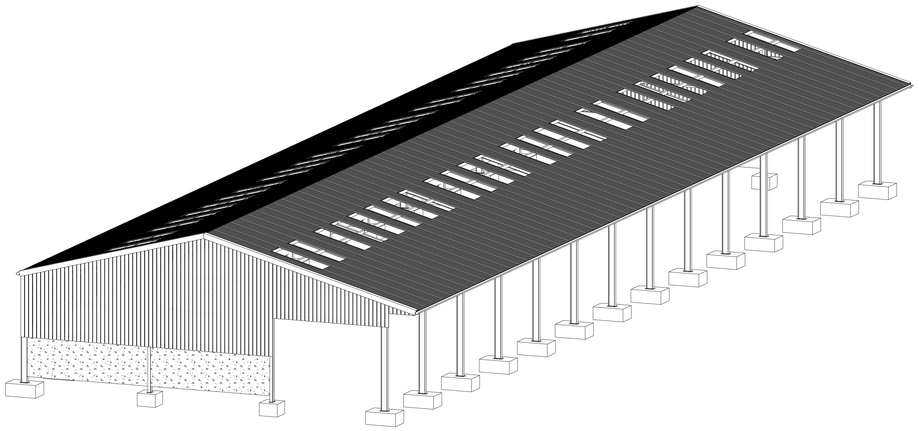

West Elevation

South Elevation

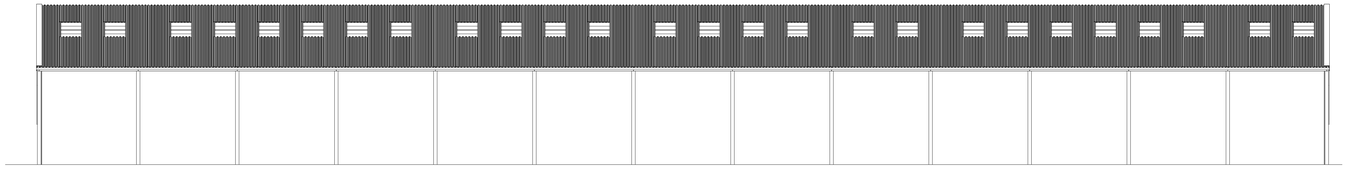

East Elevation

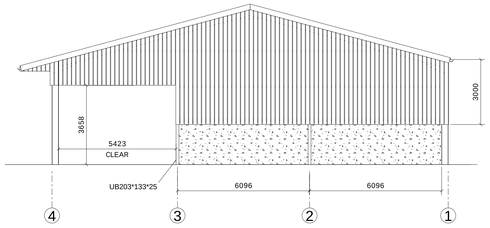

North Elevation

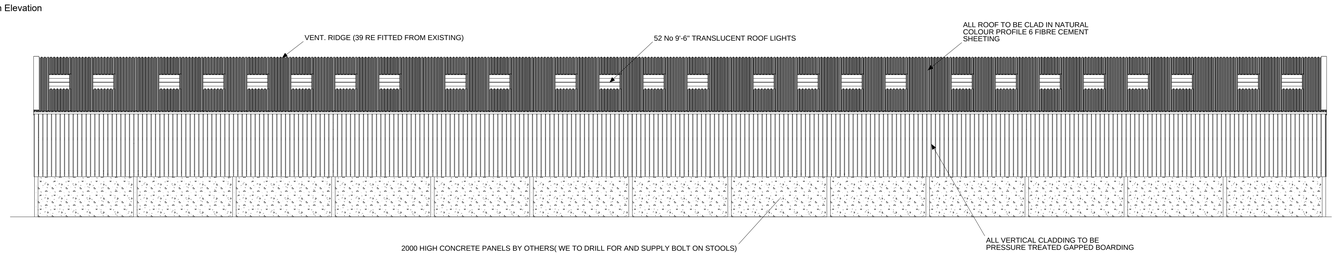

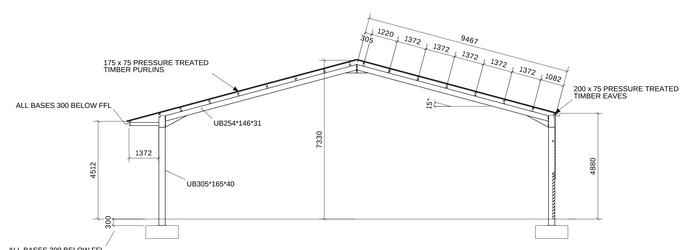

SECTION

ALL STEEL TO BE SHOT BLASTED AND GIVEN TWO COATS OF D+L BLUE PAINT

Scale	1:100
Drawn	DSB
Date	28

De Ville & Lear Ltd
CONSTRUCTIONAL ENGINEERS

Mill Lane Works
Roston, Ashbourne DE6 2EE
Telephone: 01335 324302
Fax: 01335 324568

IAN BAILEY | PROPOSED MAIN SPAN FOR MR MORLEY

NEW HOUSE FARM, ASHBOURNE ROAD, KIRK LANGLEY, ASHBOURNE, DE6 4NJ

Revision Date

Drawing No. [1] 18087

Steel Structure