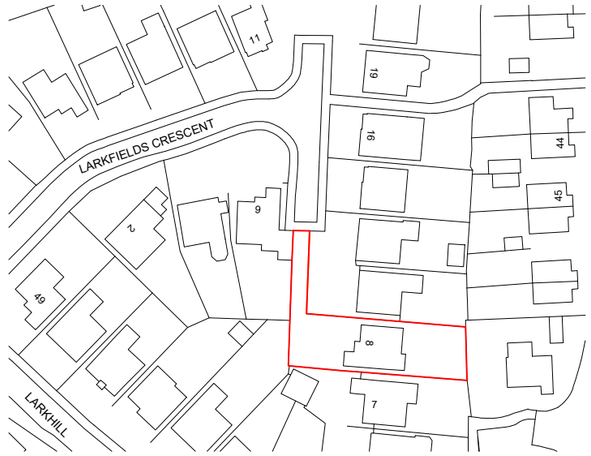

Ordnance Survey, (c) Crown Copyright 2026. All rights reserved. Licence number 100022432

Location Plan
Scale: 1:1250

0 5 10m
scale: 1:1250

NOTE

1. DRAWINGS MUST NOT BE SCALED; WORK ONLY TO FIGURED DIMENSIONS
2. CHECK ALL DIMENSIONS ON SITE BEFORE ORDERING MATERIALS OR PUTTING WORK IN HAND
3. SHOP DRAWINGS OF MANUFACTURED ITEMS MUST BE APPROVED BY THE ARCHITECTS BEFORE WORK IS PUT IN HAND
4. DIMENSIONS MUST BE VERIFIED ON SITE BEFORE PREPARATION OF SHOP DRAWINGS
5. THE ARCHITECT MUST BE NOTIFIED OF ANY DISCREPANCIES IMMEDIATELY
6. IF IN DOUBT ASK!

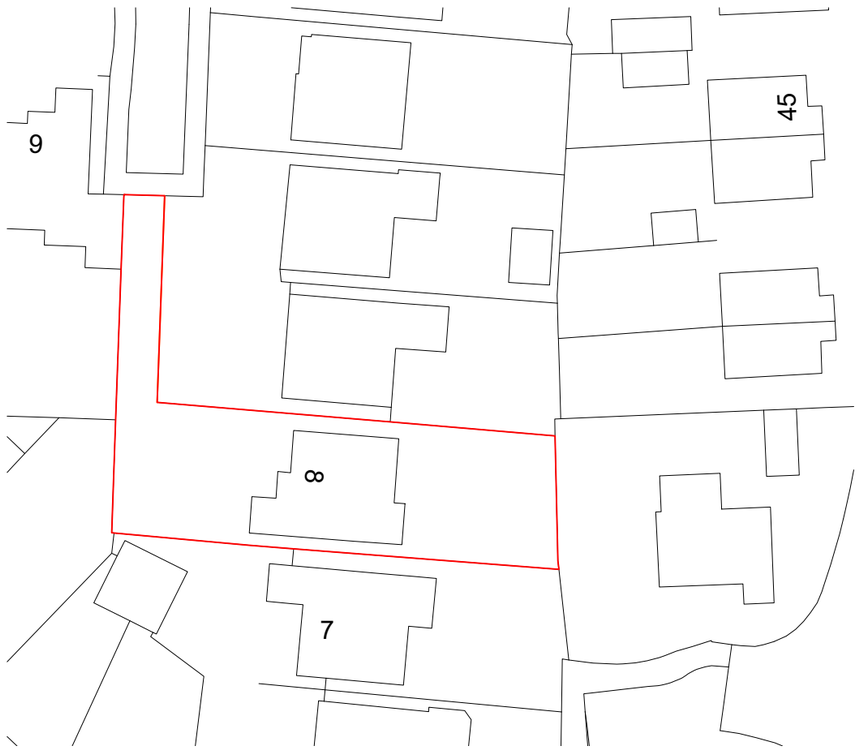

Existing Block Plan
Scale: 1:500

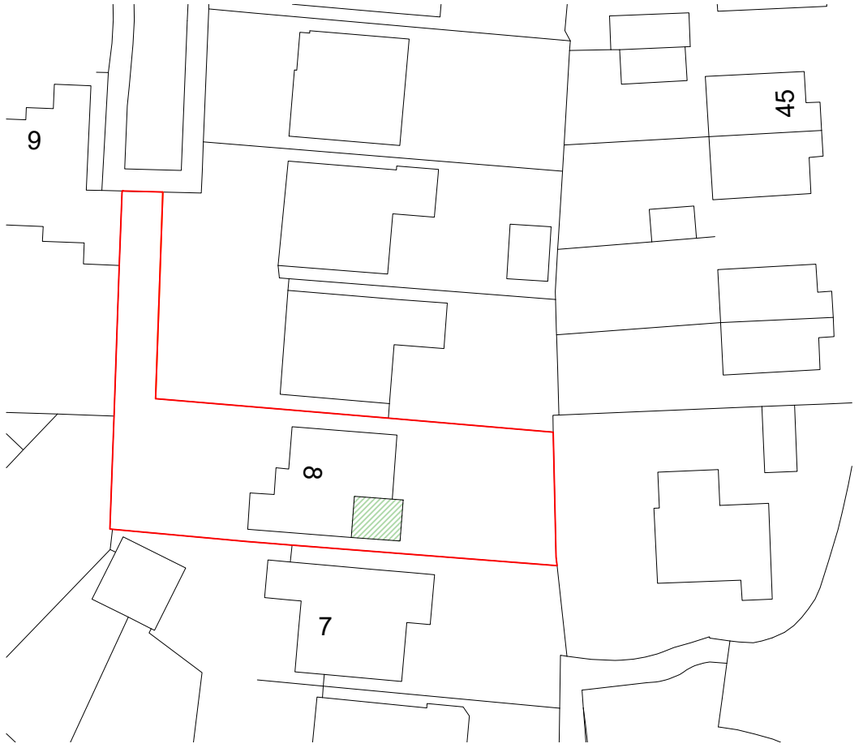

Proposed Block Plan
Scale: 1:500

0m 10m 20m 30m 40m 50m
scale 1:500

P1 01:05:26 Submitted for Planning

revisions

PLANNING

drawing title
Site Location Plan
Existing & Proposed Block Plans

MORE THAN PRETTY PICTURES ARCHITECTS Ltd.

Tel: 01787 371817 Mob: 07969355994
Email:matthew@mtppa.co.uk Web:www.mtppa.co.uk

client	job title	scale	drawn	date	sheet/layout number	rev
Mr & Mrs Withnall	8 Larkfields Crescent Swanwick	Noted @A3	MS	April 26	26-109-SP-099	P1