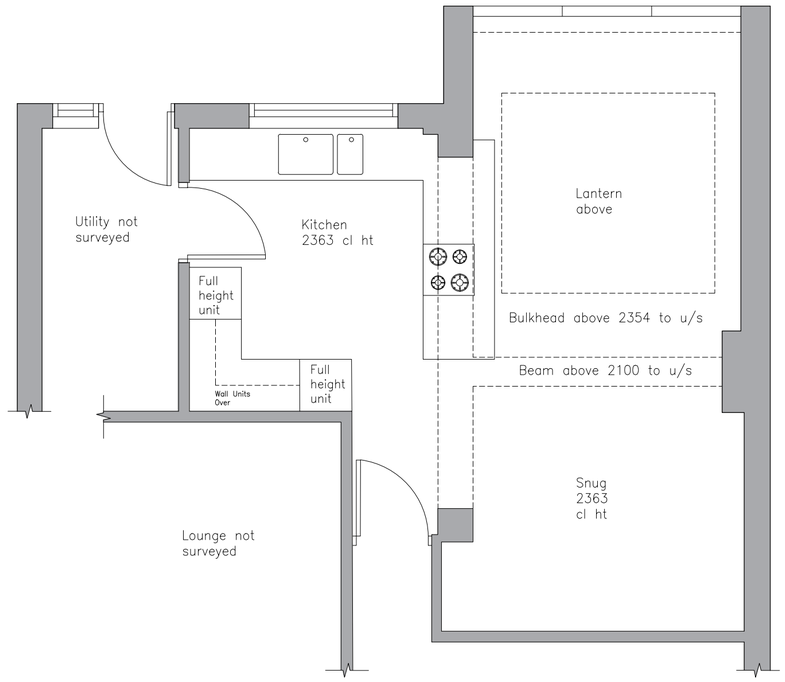

Part Ground Floor Plan
Scale: 1:50

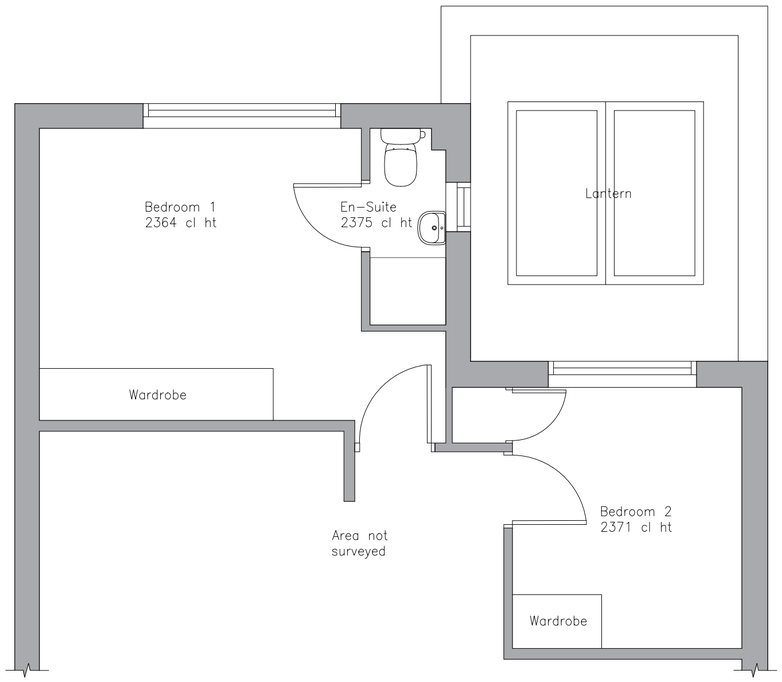

Part First Floor Plan
Scale: 1:50

NOTE

1. DRAWINGS MUST NOT BE SCALED; WORK ONLY TO FIGURED DIMENSIONS
2. CHECK ALL DIMENSIONS ON SITE BEFORE ORDERING MATERIALS OR PUTTING WORK IN HAND
3. SHOP DRAWINGS OF MANUFACTURED ITEMS MUST BE APPROVED BY THE ARCHITECTS BEFORE WORK IS PUT IN HAND
4. DIMENSIONS MUST BE VERIFIED ON SITE BEFORE PREPARATION OF SHOP DRAWINGS
5. THE ARCHITECT MUST BE NOTIFIED OF ANY DISCREPANCIES IMMEDIATELY
6. IF IN DOUBT ASK!



Part North Elevation
Scale: 1:50

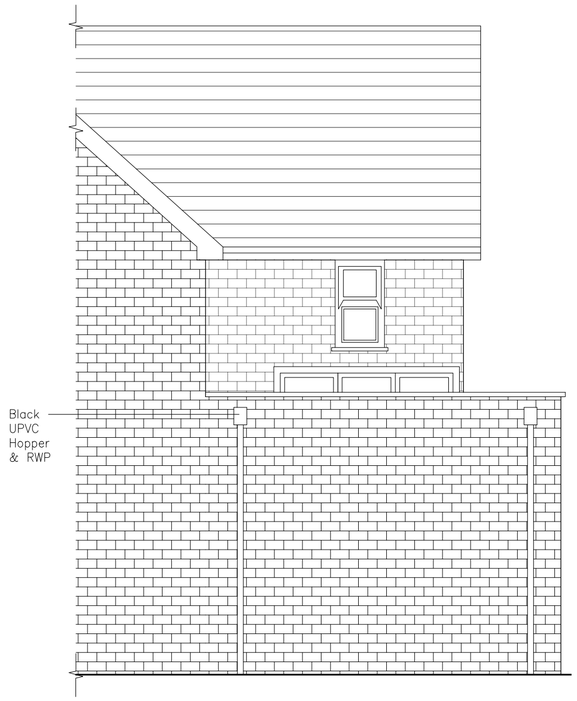

East Elevation
Scale: 1:50

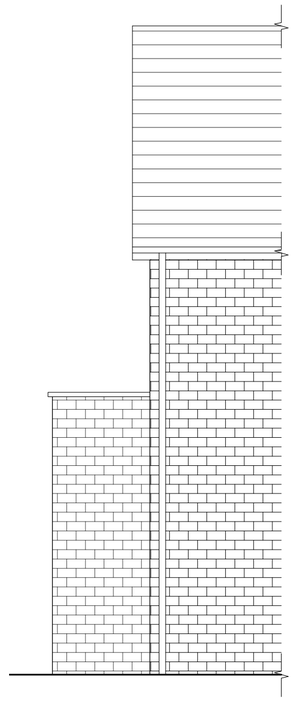

Part South Elevation
Scale: 1:50

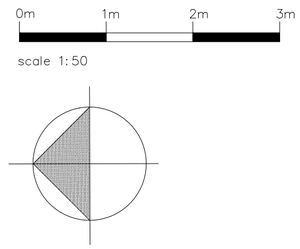

P1 01:05:26 Submitted for Planning

revisions

PLANNING

MORE THAN PRETTY PICTURES
ARCHITECTS Ltd.

Tel: 01787 371817 Mob:07969355994
Email:matthew@mtppa.co.uk Web:www.mtppa.co.uk

client
Mr & Mrs Withnall

job title
8 Larkfields Crescent
Swanwick

drawing title
Existing part floor plans
Existing Elevations

scale	drawn by	date
1:50 @A2	MS	March 26

sheet / layout number	rev
26-109-SZ-400	P1