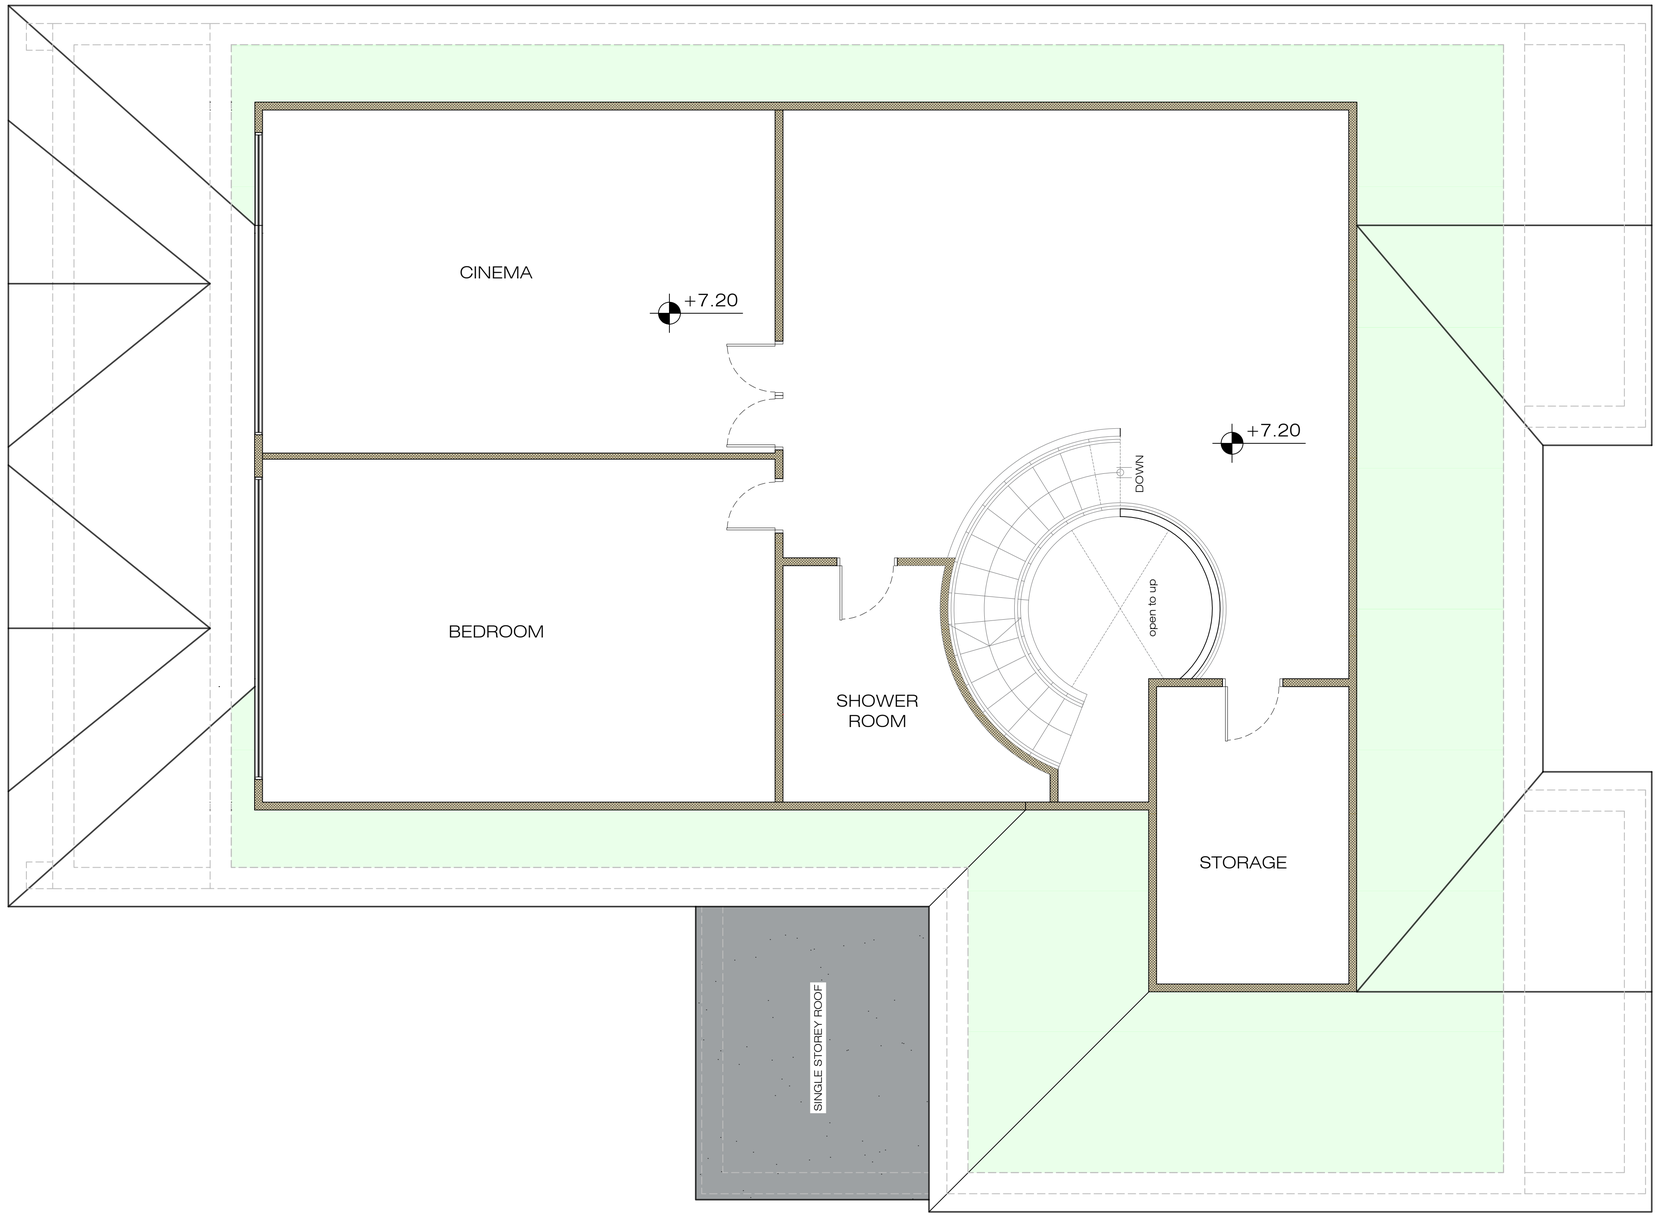

PROPOSED LOFT FLOOR PLAN

SCALE 1:50

THIS DRAWING AND THE INFORMATION CONTAINED IS THE PROPERTY OF OPTIMISE-STRUCTURE AND IS NOT TO BE COPIED OR PUBLISHED WITHOUT THEIR WRITTEN CONSENT.

NOTES

GENERAL NOTES

1. ALL DIMENSIONS ARE IN MILIMETRES U.N.O., AND THEY ARE FOR GUIDANCE ONLY. CONTRACTORS TO CHECK DIMENSIONS AND USE THEIRS TO ORDER MATERIAL. HOWEVER, REPORT DISCREPANCY IN THE DIMENSION IF ANY FOUND. SMALL TOLERANCE ON ALL DIMENSIONS SHOULD BE ALLOWED, OTHERWISE NOTIFY ENGINEER.
2. IT IS ASSUMED THAT A COMPETENT AND EXPERIENCED BUILDER IS READING AND IMPLEMENTING ALL DRAWINGS, SPECIFICATIONS, ASSOCIATED STRUCTURAL CALCULATIONS/DRAWINGS, AND OTHER SPECIFIC MANUFACTURER DETAILS, AND THAT WORKS ARE BEING IMPLEMENTED IN ACCORDANCE WITH THESE DRAWINGS TO ENSURE RELIABILITY OF THE RESULTS.
3. ALL PARTIES, INCLUDING THE ARCHITECT, ENGINEERS, AND BUILDING CONTROL INSPECTOR, SHOULD BE INFORMED BEFORE THE BUILDER PROCEEDS WITH ANY VARIATION FROM WHAT IS SHOWN IN THE DRAWINGS.
4. ALL CONTRACTORS/SUB-CONTRACTORS MUST ENSURE THAT THEY HAVE THE LATEST ISSUE OF THE DRAWINGS AND ALL SUPPLEMENTARY INFORMATION.
5. THE CONTRACTOR IS RESPONSIBLE FOR THE TEMPORARY STABILITY OF THE STRUCTURE DURING WORKS AND MUST PROVIDE TEMPORARY SUPPORT AS NECESSARY.
6. DRAWINGS HAVE BEEN PRODUCED IN COLOR, DETAILS MAY BE IMPLEMENTED INCORRECTLY IF PRINTED BLACK & WHITE.

LEGEND

- PITCHED ROOF
- FLAT ROOF
- EXISTING MASONRY WALL
- NEW BLOCKWORK
- NEW BRICKWORK

Scale Bar
0 1m 2m 3m 4m 5m 1:100
0 1m 2m 1:50

REV	DATE	COMMENT	CHK

DRAWING STATUS

CLIENT

Optimise Structure Design
Telephone: 07751 721253
Email: info@optimise-structure.co.uk
Website: www.optimise-structure.co.uk

PROJECT

LAND ADJACENT TO
7 SOMME ROAD
DERBY DE22 2NP

TITLE

ARCHITECTURAL DRAWING
LOFT FLOOR PLAN

DATE	DESIGNED BY	CHECKED BY
02/05/2026	HR	
SCALE: AS SHOWN — SHEET SIZE: A1	DRAWN BY: HR	APPROVED BY: HR
DRG No: 25096 / 02 / 03		REV: P02