


Existing Front Elevation (1:100)



Existing Side Elevation (1:100)



Existing Rear Elevation (1:100)

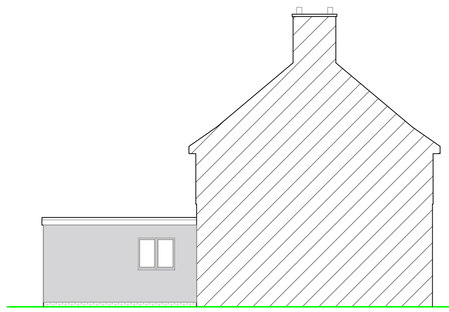


Existing Side Elevation (1:100)




Proposed Block Plan (1:500)



Layout (1:1250)
Ordnance Survey licence number
100035409

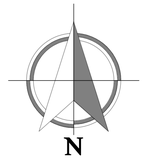

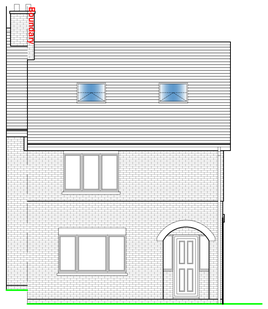


Proposed Front Elevation (1:100)




Proposed Side Elevation (1:100)



Proposed Rear Elevation (1:100)

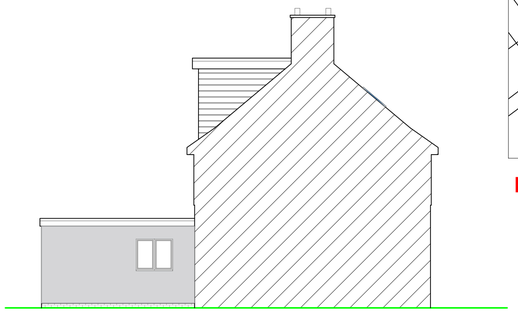

Existing Side Elevation (1:100)

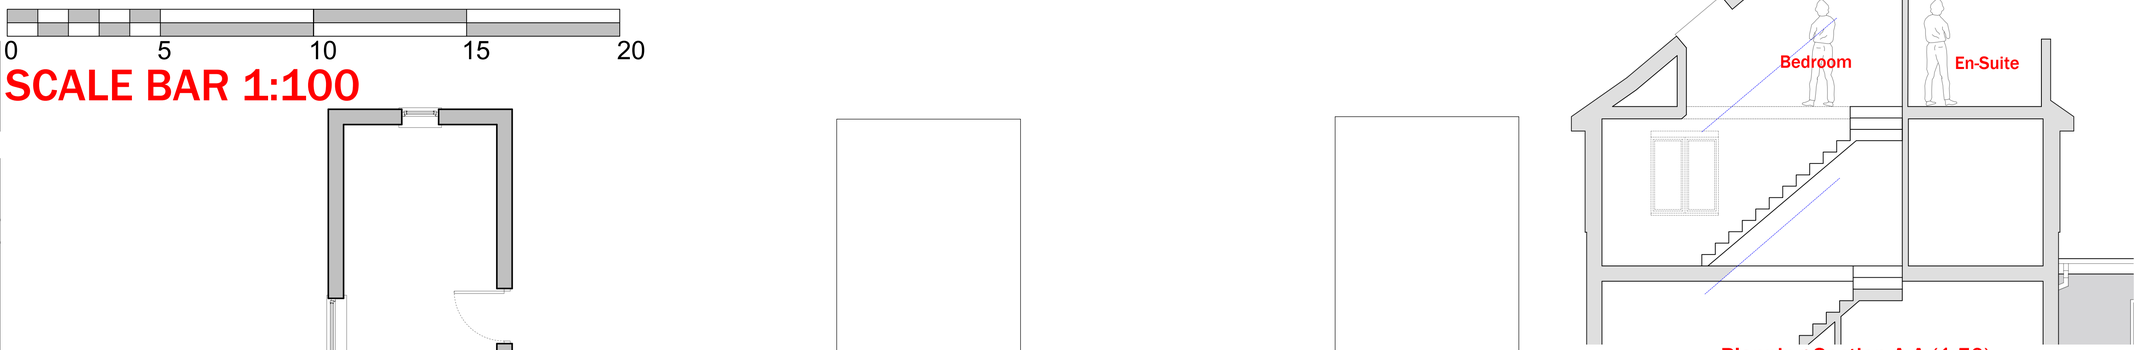
Bedroom
Bedroom
Bedroom
Bathroom
Landing
Bedroom
Bedroom
Landing
Bathroom
Bedroom
Bedroom
Landing
Bathroom
Bedroom
Bedroom
Landing
Bathroom