

1 NORTH ELEVATION AS PROPOSED
Scale 1:100 at A3

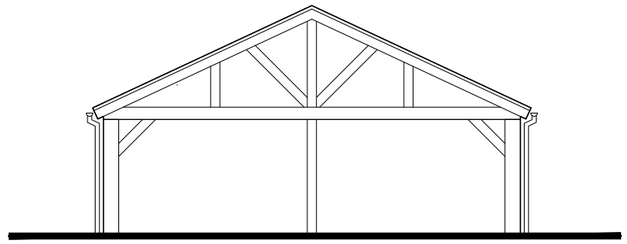

2 SOUTH ELEVATION AS PROPOSED
Scale 1:100 at A3

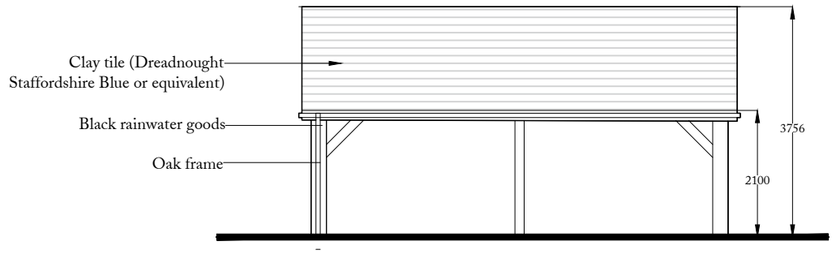

3 WEST ELEVATION AS PROPOSED
Scale 1:100 at A3

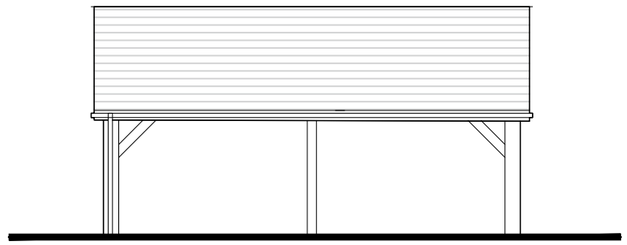

4 EAST ELEVATION AS PROPOSED
Scale 1:100 at A3

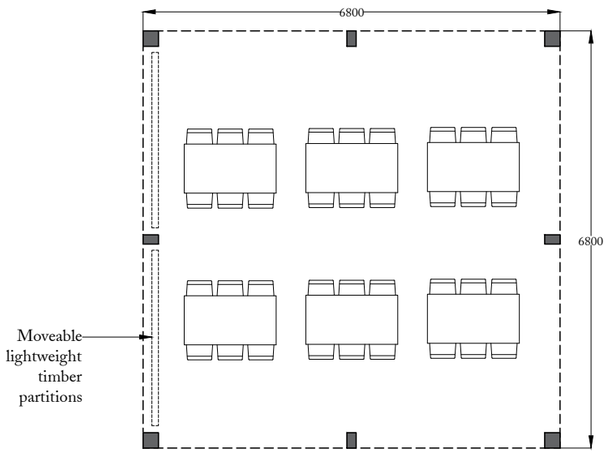

5 FLOOR PLAN AS PROPOSED
Scale 1:100 at A3

PLANNING

(1:100) 0m 1 2 3

P3	Amended orientation	21.04.2026
P2	Amended materials	08.04.2026
P1	First Issue	24.03.2026
Rev. No.:	Amendment	Date

Wakebridge Estates

46 Bridge Street
Belper
Derbyshire DE56 1AX

enquiries@wakebridge.co.uk
T +44 (0)7484 20 67 16

PROJECT: BLUE BELL, FARNAH GREEN

TITLE: PLANS AND ELEVATIONS PROPOSED

DRAWING No.: 1841-103 | REV. No.: P3

SCALE: 1:100 at A3 | DATE: 24.03.2026

All designs copyright of Wakebridge Estates Limited (registered England and Wales 13305880 - enquiries@wakebridge.co.uk). All dimensions to be checked on-site and verified where discrepancies arise. Not to be reproduced or relied upon without express consent.