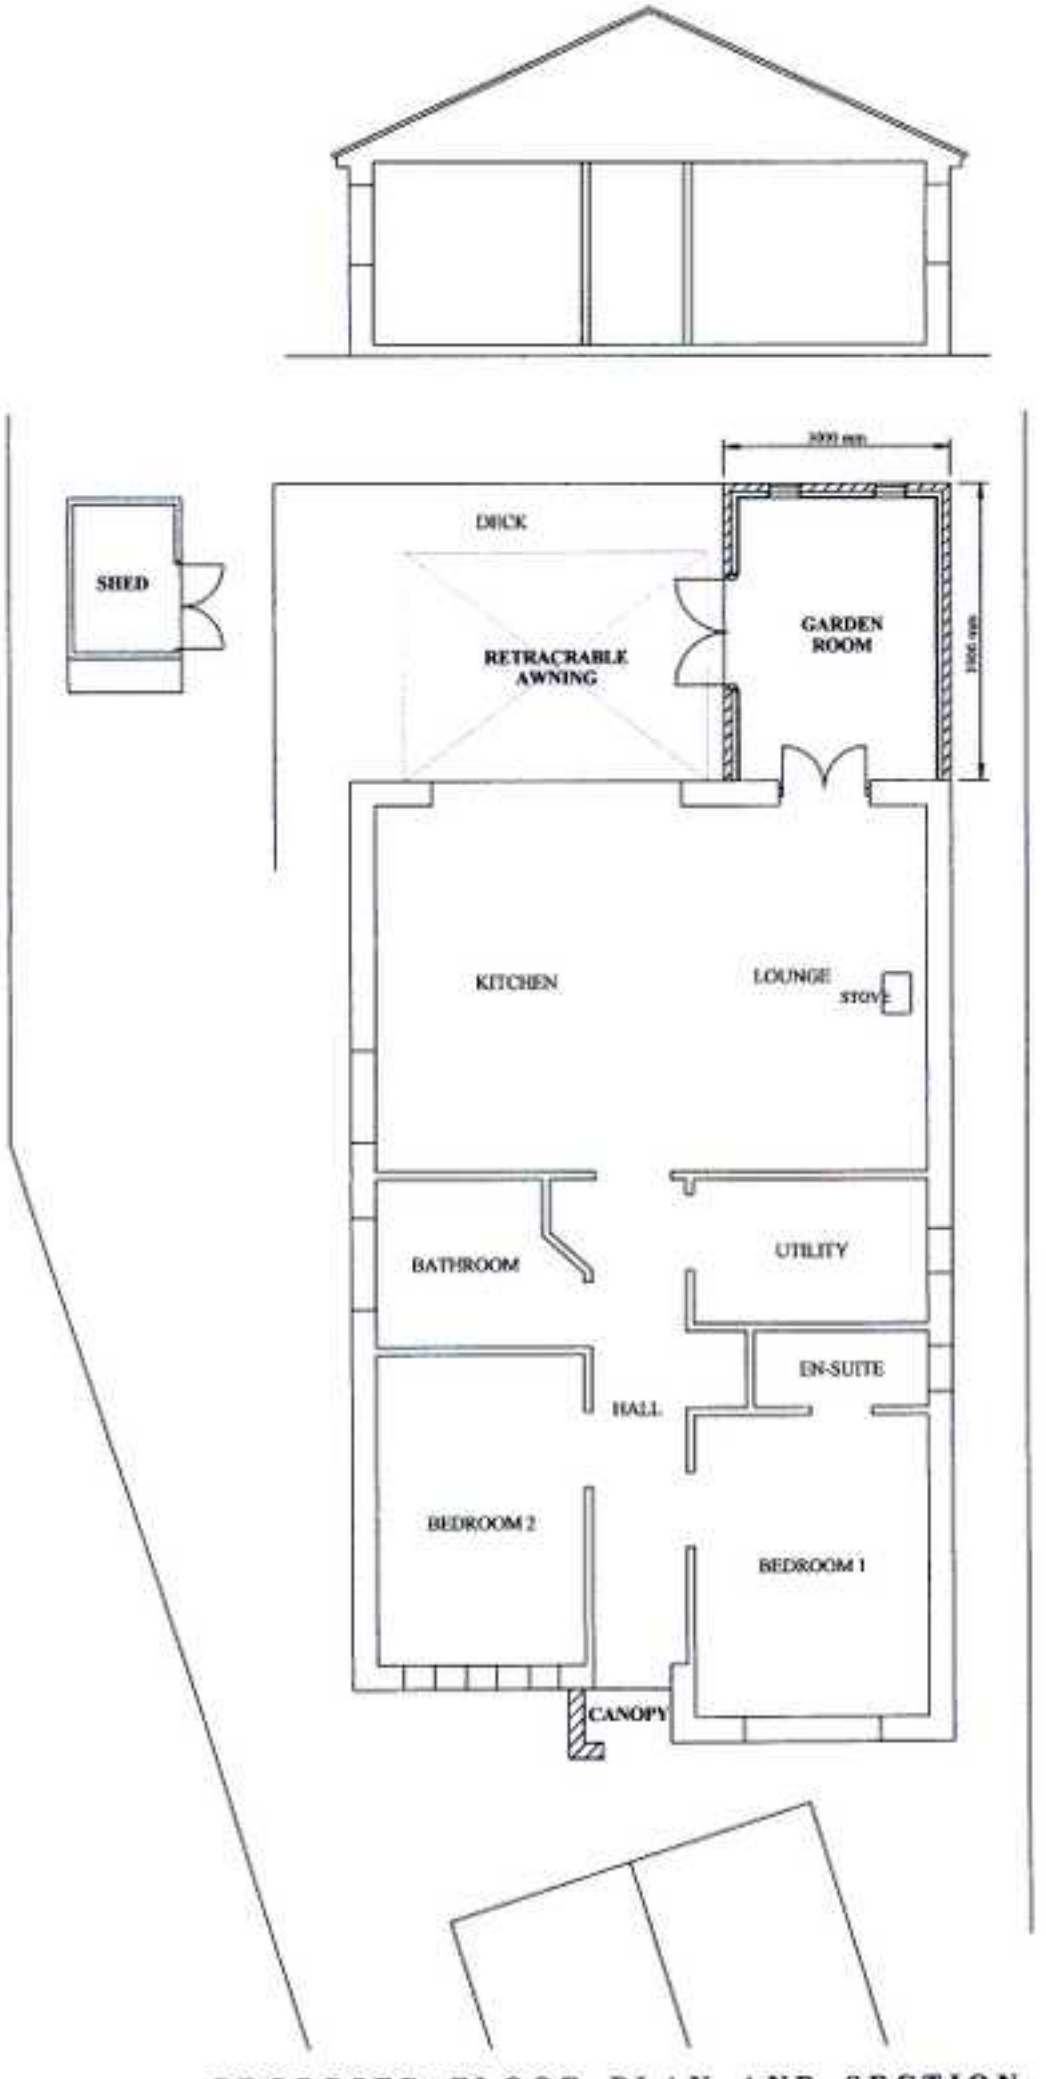


PROPOSED FLOOR PLAN AND SECTION
Scale 1 : 100 (at paper size A4)