©2026 This drawing is copyright of DK Plans and must not be copied or reproduced without prior written approval of DKP. All rights reserved.

DK Plans
Architectural Services

DK-Plans Architectural Services,
Ransom Hall, Ransom Wood Business Park, Mansfield, Notts, NG21 0HJ
M.07455050346
www.dk-plans.co.uk

NOTE:
No Change to Elevations

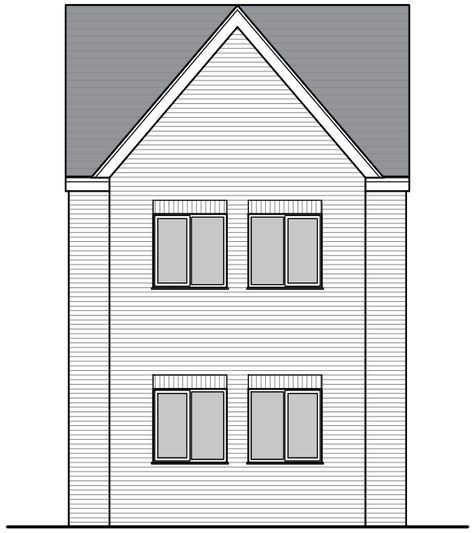

Front Elevation:
1:100 at A3

0m 1m 2m 5m

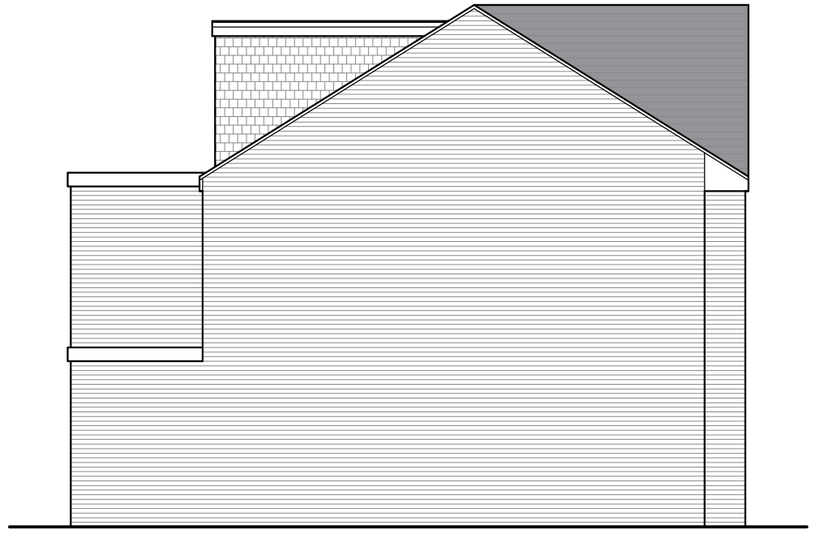

Side Elevation: LHS
1:100 at A3

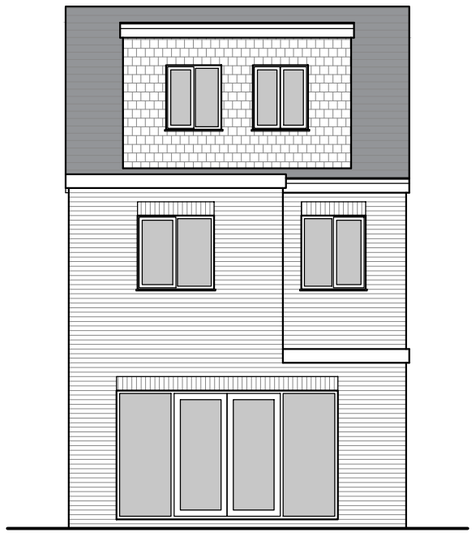

Rear Elevation:
1:100 at A3

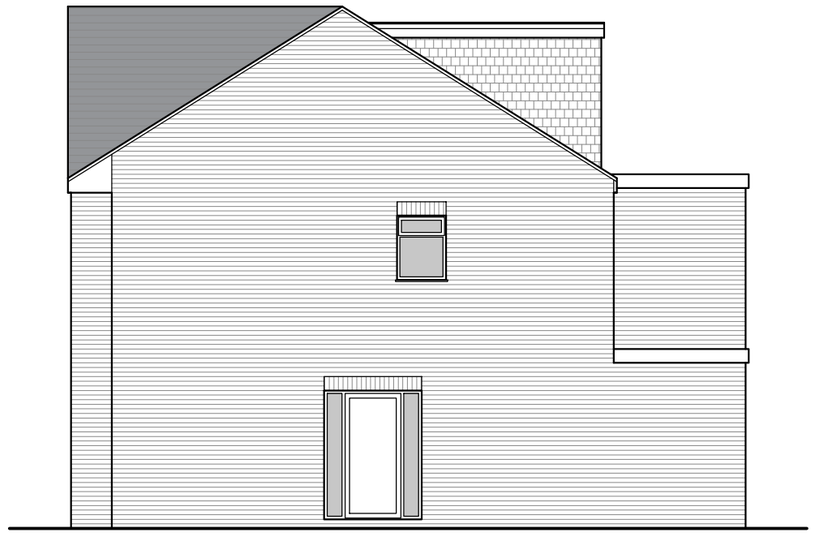

Side Elevation: RHS
1:100 at A3

PROJECT:
Change of use.

DRAWING TITLE:
Existing and Proposed Elevations

PROJECT ADDRESS:
2A Dannah St,
Ripley,
DE5 3BD

CLIENT:
DNA Care Services

SCALE: 1:100 @ A3

DATE: 2026.05

DRAWING NUMBER: **DK300_302**

REVISION: **-**

PLANNING

A3