

SIDE ELEVATION
SCALE 1:100

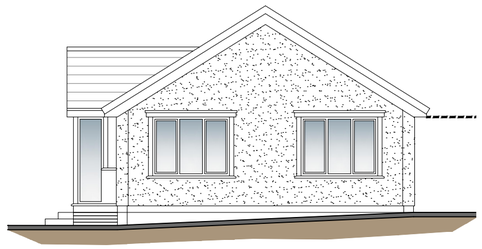

FRONT ELEVATION
SCALE 1:100

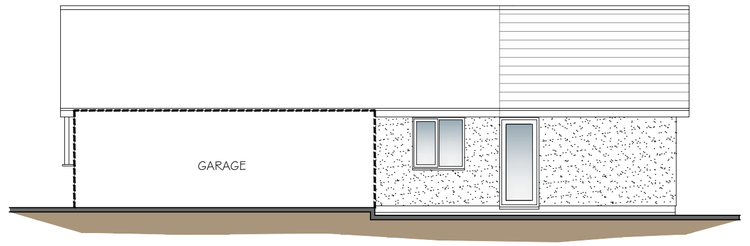

SIDE ELEVATION
SCALE 1:100

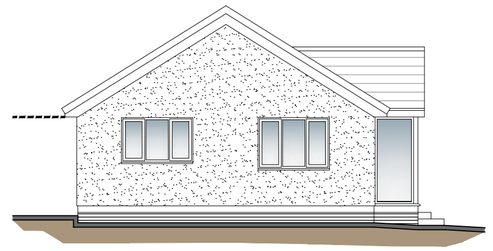

REAR ELEVATION
SCALE 1:100

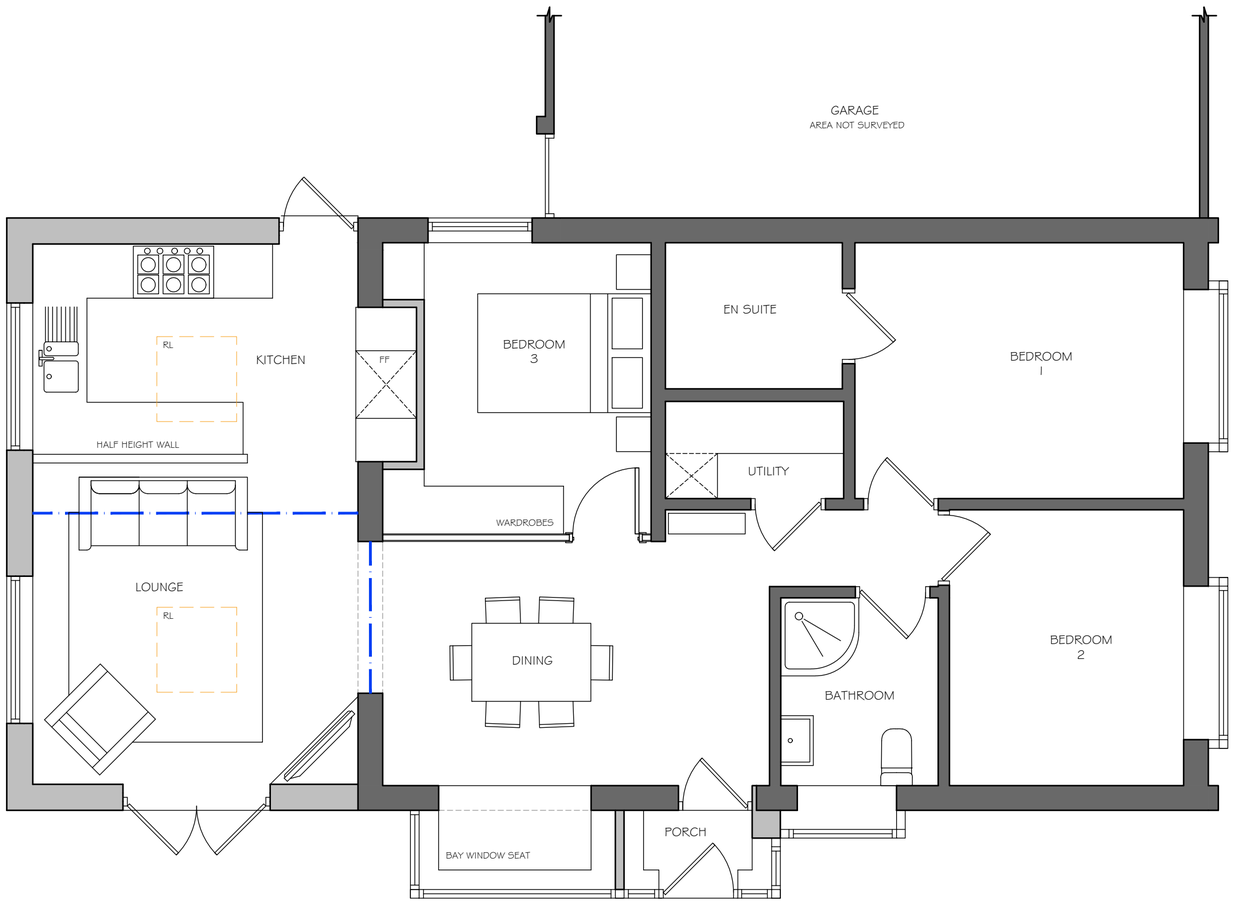

GROUND FLOOR PLAN
SCALE 1:50



SITE PLAN
SCALE 1:200

N

0 2m 4m 6m 8m 10m 12m
SCALE BAR 1:100

MATERIALS

WALLS: WHITE RENDER

ROOF: GREY INTERLOCKING ROOF TILES

WINDOWS / DOORS: GREY PLAIN CASEMENTS

KEY

- EXISTING WALLS
- PROPOSED WALLS
- NEW WINDOWS
- STEEL BEAMS
- WALLS REMOVED

Revisions:	
Rev A	New vehicular access added
Rev B	Visibility splay added

Project:	Proposed Rear Extension and internal and external alterations		
Address:	39 Cherry Hill Tree Avenue, Belper DE56		
Client:	Rob Booth		
Drawing:	PLANNING Proposed Floor Plan, Elevations and Site Plan		
Drawn By:	MA	Date: Oct 2025	
Scale:	1:50, 1:100, 1:200	Drawing No:	02B
Job Number:	M113		
Paper Size:	A2		