


PRELIMINARY - NOT FOR CONSTRUCTION

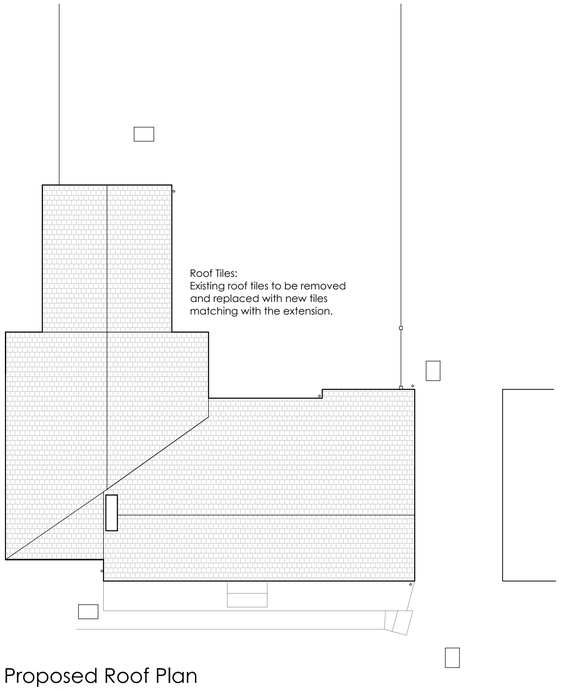

Proposed Roof Plan
Scale 1 : 100

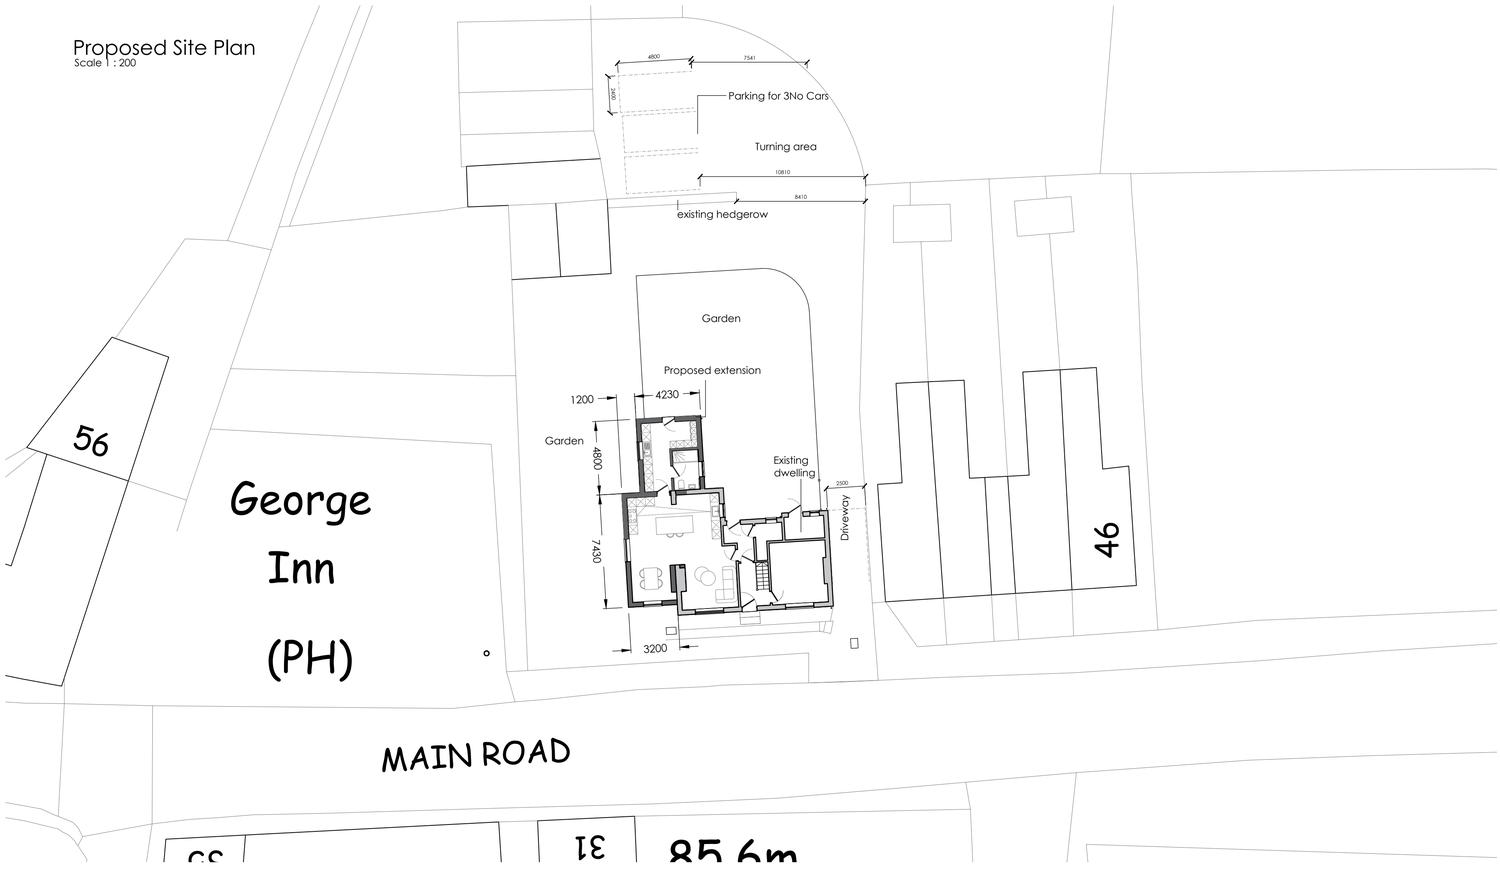

Proposed Site Plan
Scale 1 : 200

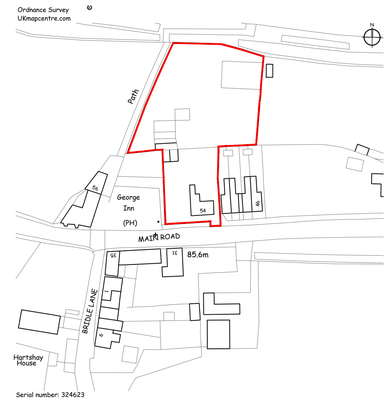

Location Plan
Scale 1 : 1250

PLANNING PURPOSES ONLY.

Notes:

1) The contractor to confirm details of the existing structure are correct prior to commencement of any works. if there are any discrepancies please contact us.

2) Soakaways are to be a minimum of 5.0m away from any building and 10.0m away from any water course.

3) All drainage details are indicative and should there be any discrepancies, please contact us to review or agree with the building control officer.

4) in any project in which a building over a public sewer agreement is required, it is the contractor/ client responsibility to obtain the relevant approval. This is to be obtained prior to commencement on site.

5) Contractor to locate the position of any existing services prior to excavation.

6) In any project in which a Party Wall Agreement is required, it is the contractor/ client responsibility to obtain the relevant approval. In this circumstance boundary foundations may be required.

7) Unless noted otherwise, Rees Construction Management have not identified any significant risks associated with the design intent shown on this drawing which could not be managed safely by a competent contractor.



SCALE 1:100



SCALE 1:200



SCALE 1:1250

Status: PLANNING

Revisions:	drn	chk	date
P0 Initial issue.	EF	LH	29/01/26
P0 Initial.	EF	LH	03/02/26
P1 Revised following client feedback.	EF	LT	11/02/26
P2 Revised following client feedback.	EF	LT	25/02/26
P3 Revised following client feedback.	EF	LT	11/03/26
P4 Proposed car parking added.	EF	LT	01/04/26
P5 Revised following planning officer feedback.	EF	LT	06/05/26

Client:
Mr R Skimming
54 Main Road, Lowerhartshay,
Ripley, DE5 3RP

Project:
Proposed Side Extension

Drawing:
Proposed Site & Location Plan,
Cross Section & Roof Plan

Drawn by:	Date:	Scale:
EF	January 2026	As shown @A1

Rees CM Architectural Design
Address: 2 Church Street, Uttoxeter, Staffordshire, ST14 8AG. Tel: 01889 227127

Drawing No: R0566 - 003 P5