APPENDIX 10:

S1.

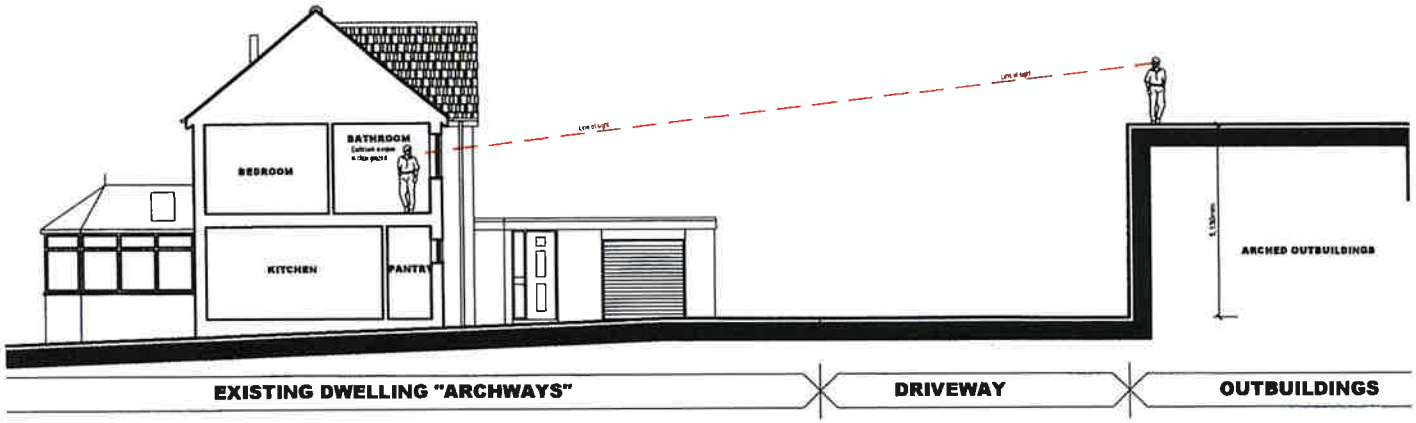

SECTION A-A

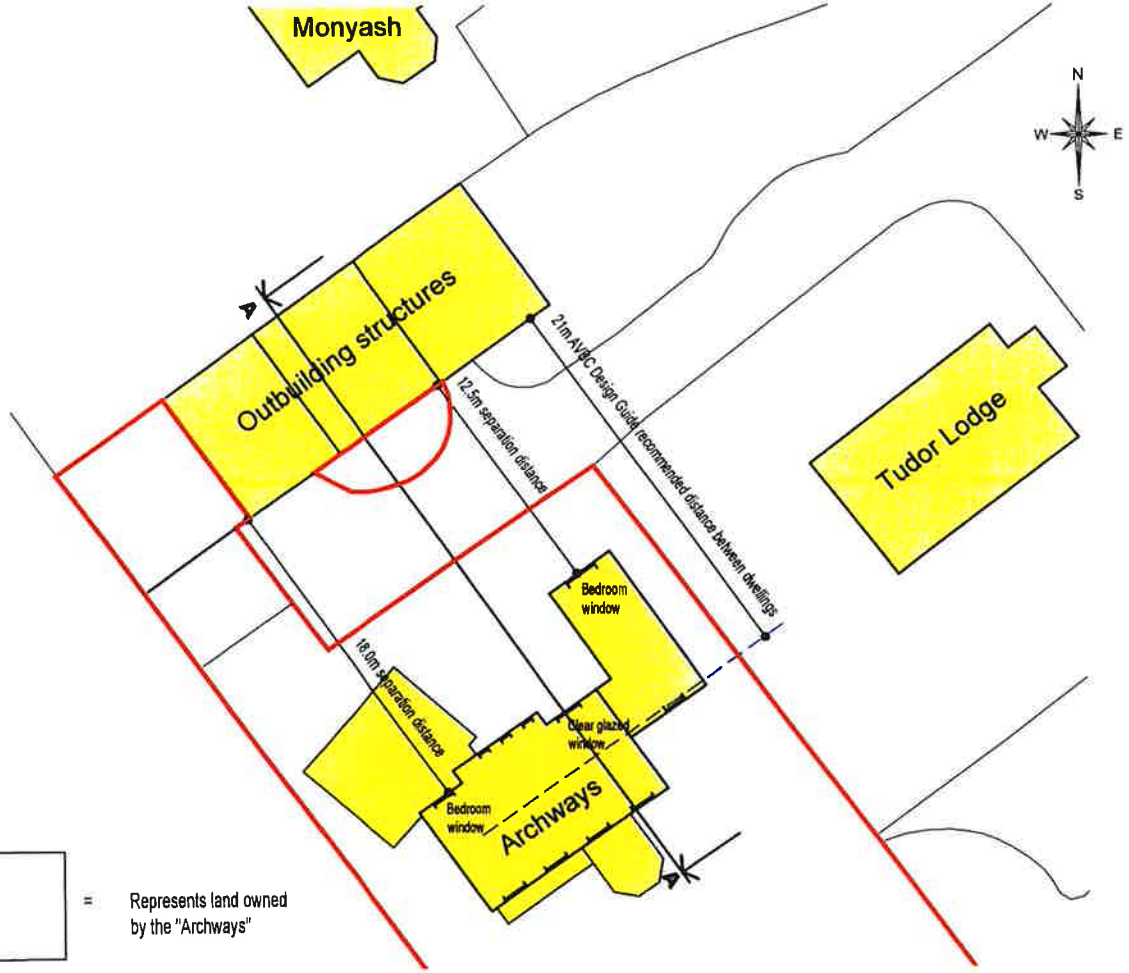

REV:	DATE:	DESCRIPTION:	BY:

ABDS
Architectural Building Design Services
6 Stoneleigh Way, Swanwick, Alfreton, DE55 1DL.
Tel: 07773 899 597
E-mail: abds@abds.biz Web Site: www.abds.biz

PROJECT:

DRAWING TITLE:
SITE PLAN AND SECTION A-A

PROJECT ADDRESS:

DATE: March 2026 SCALE: 1:100 / 200 FORMAT: A2

DRAWN CF
CHECKED

DRG NO 2535 / 50

2026 ©

REVISION

Actual Size

APPENDIX 10

S2.

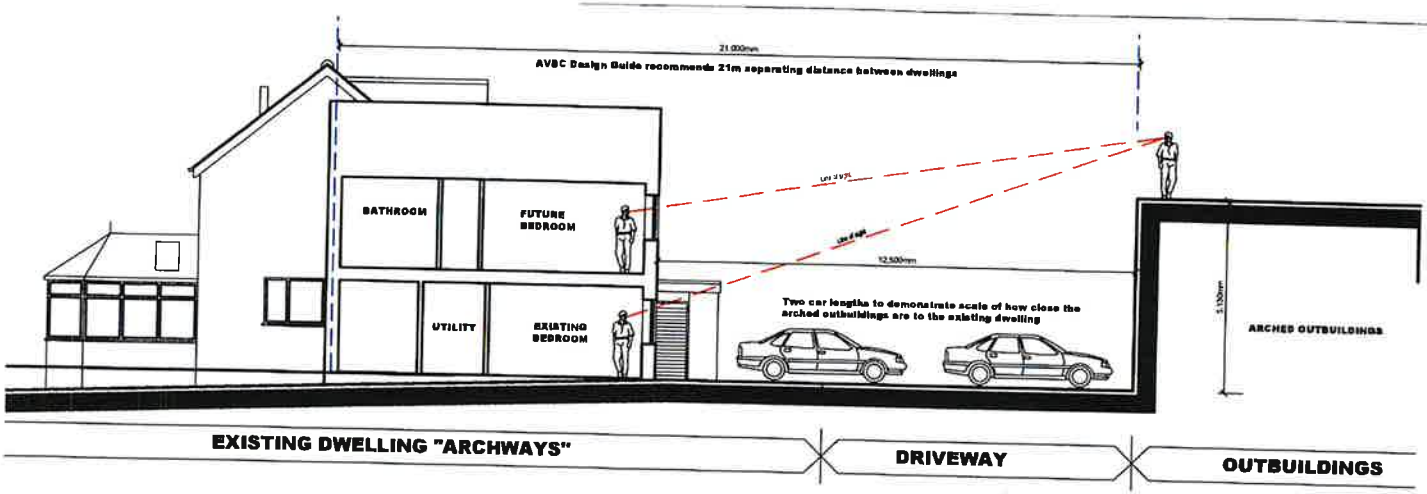

SECTION A-A

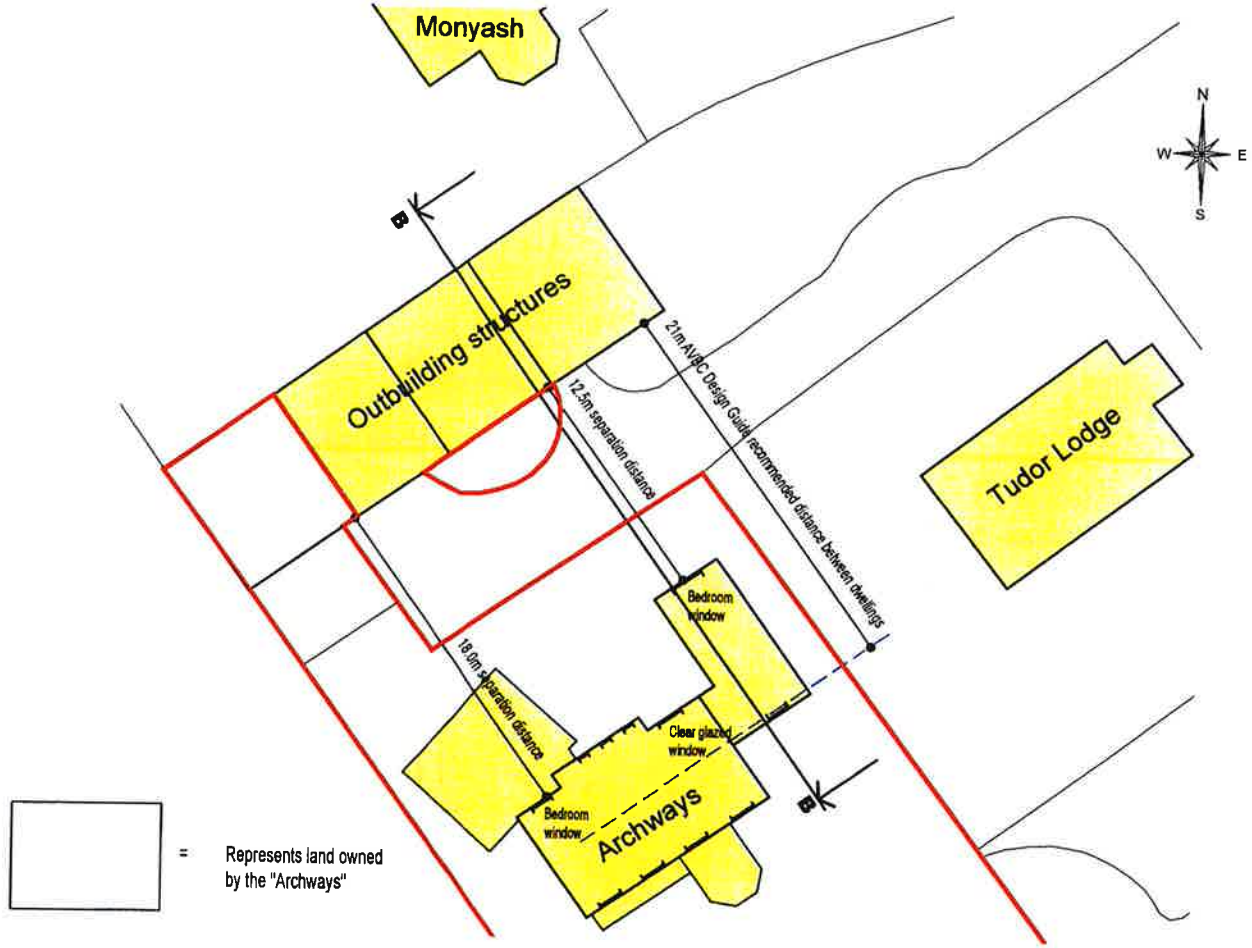

REV:	DATE:	DESCRIPTION:	BY:

ABDS
Architectural Building Design Services
6 Stoneleigh Way, Swanwick, Alfreton, DE55 1DL.
Tel: 07773 899 597
E-mail: abds@abds.biz Web Site: www.abds.biz

PROJECT:
--

DRAWING TITLE:
SITE PLAN AND SECTION B-B

PROJECT ADDRESS:

DATE: March 2026 SCALE: 1:100 / 200 FORMAT: A2

DRAWN CF
CHECKED

DRG NO: 2535 / 51

2026 ©

REVISION:
Active Site