Location Plan
Site Address: **61, Hickton Road, Swanwick, Alfreton, DE55 1AG**

PlanningPortal

Date Produced: **11-May-2026**

Scale: **1:2500 @A4**

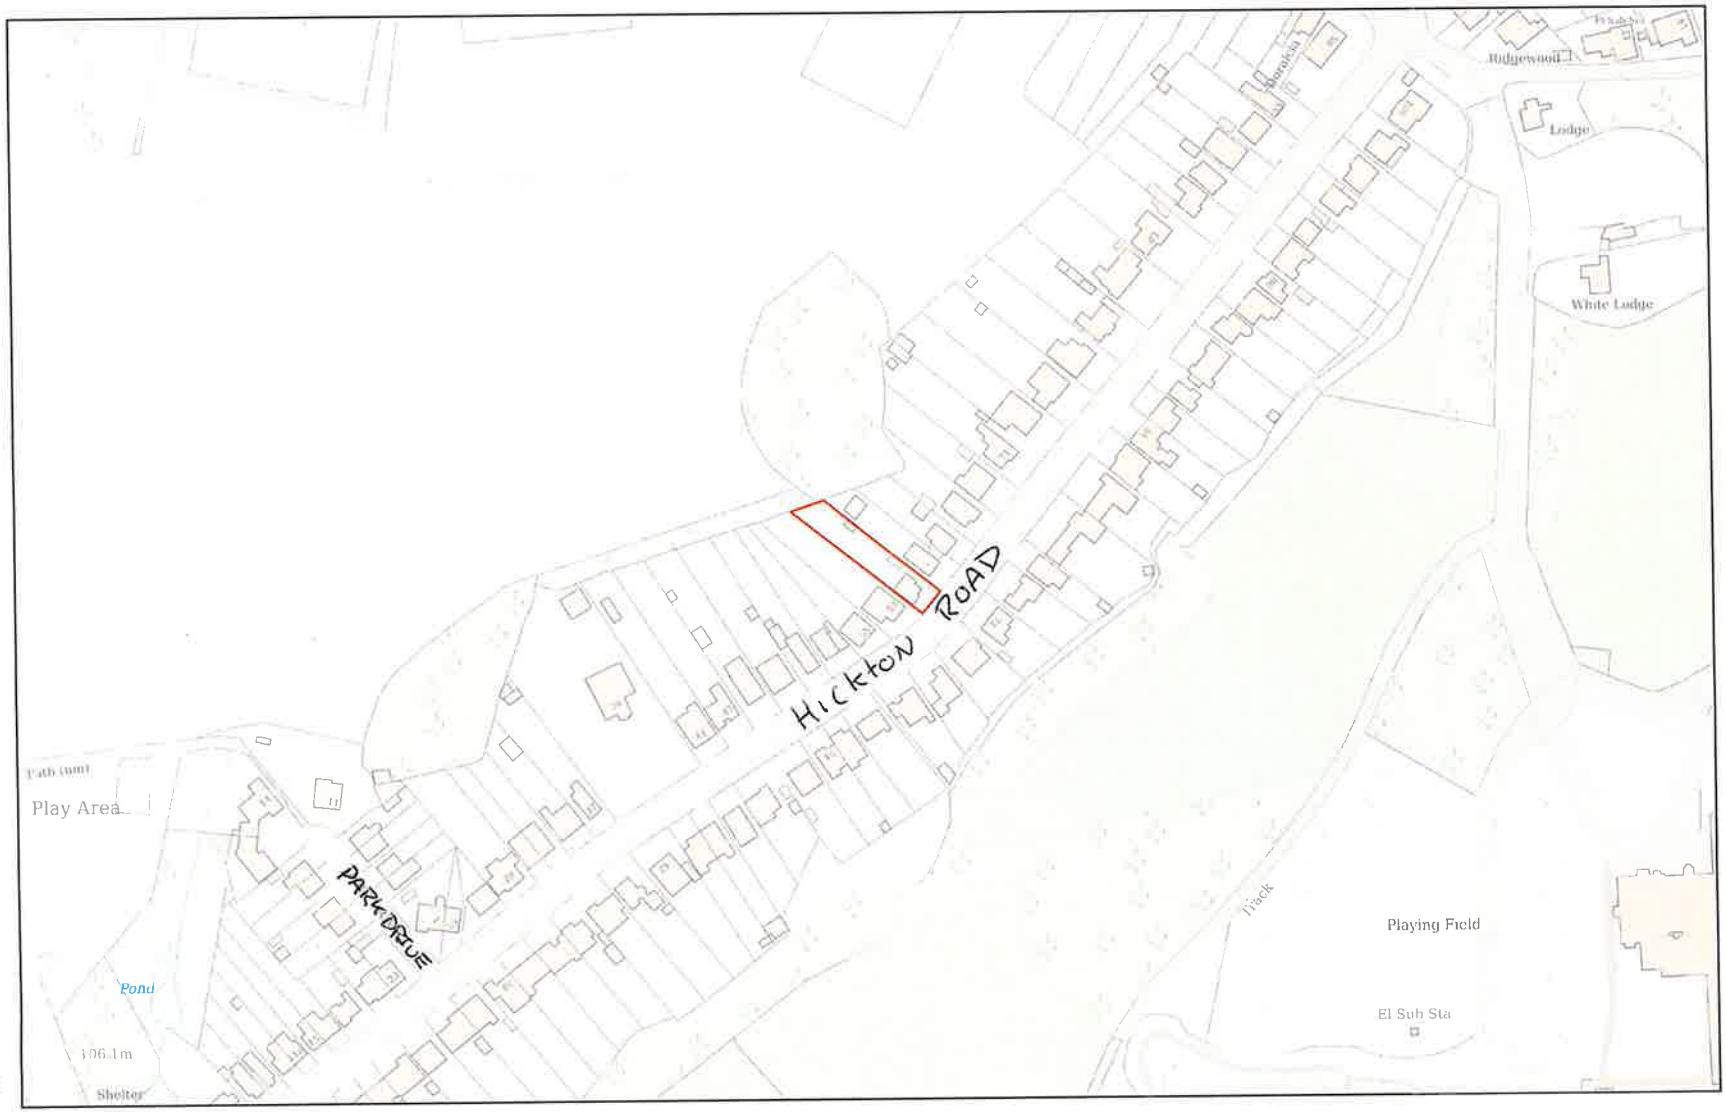

Planning Portal Reference: **PP-14873308v2**

Powered By TerraQuest

© Crown copyright and database rights 2026 OS 100042766