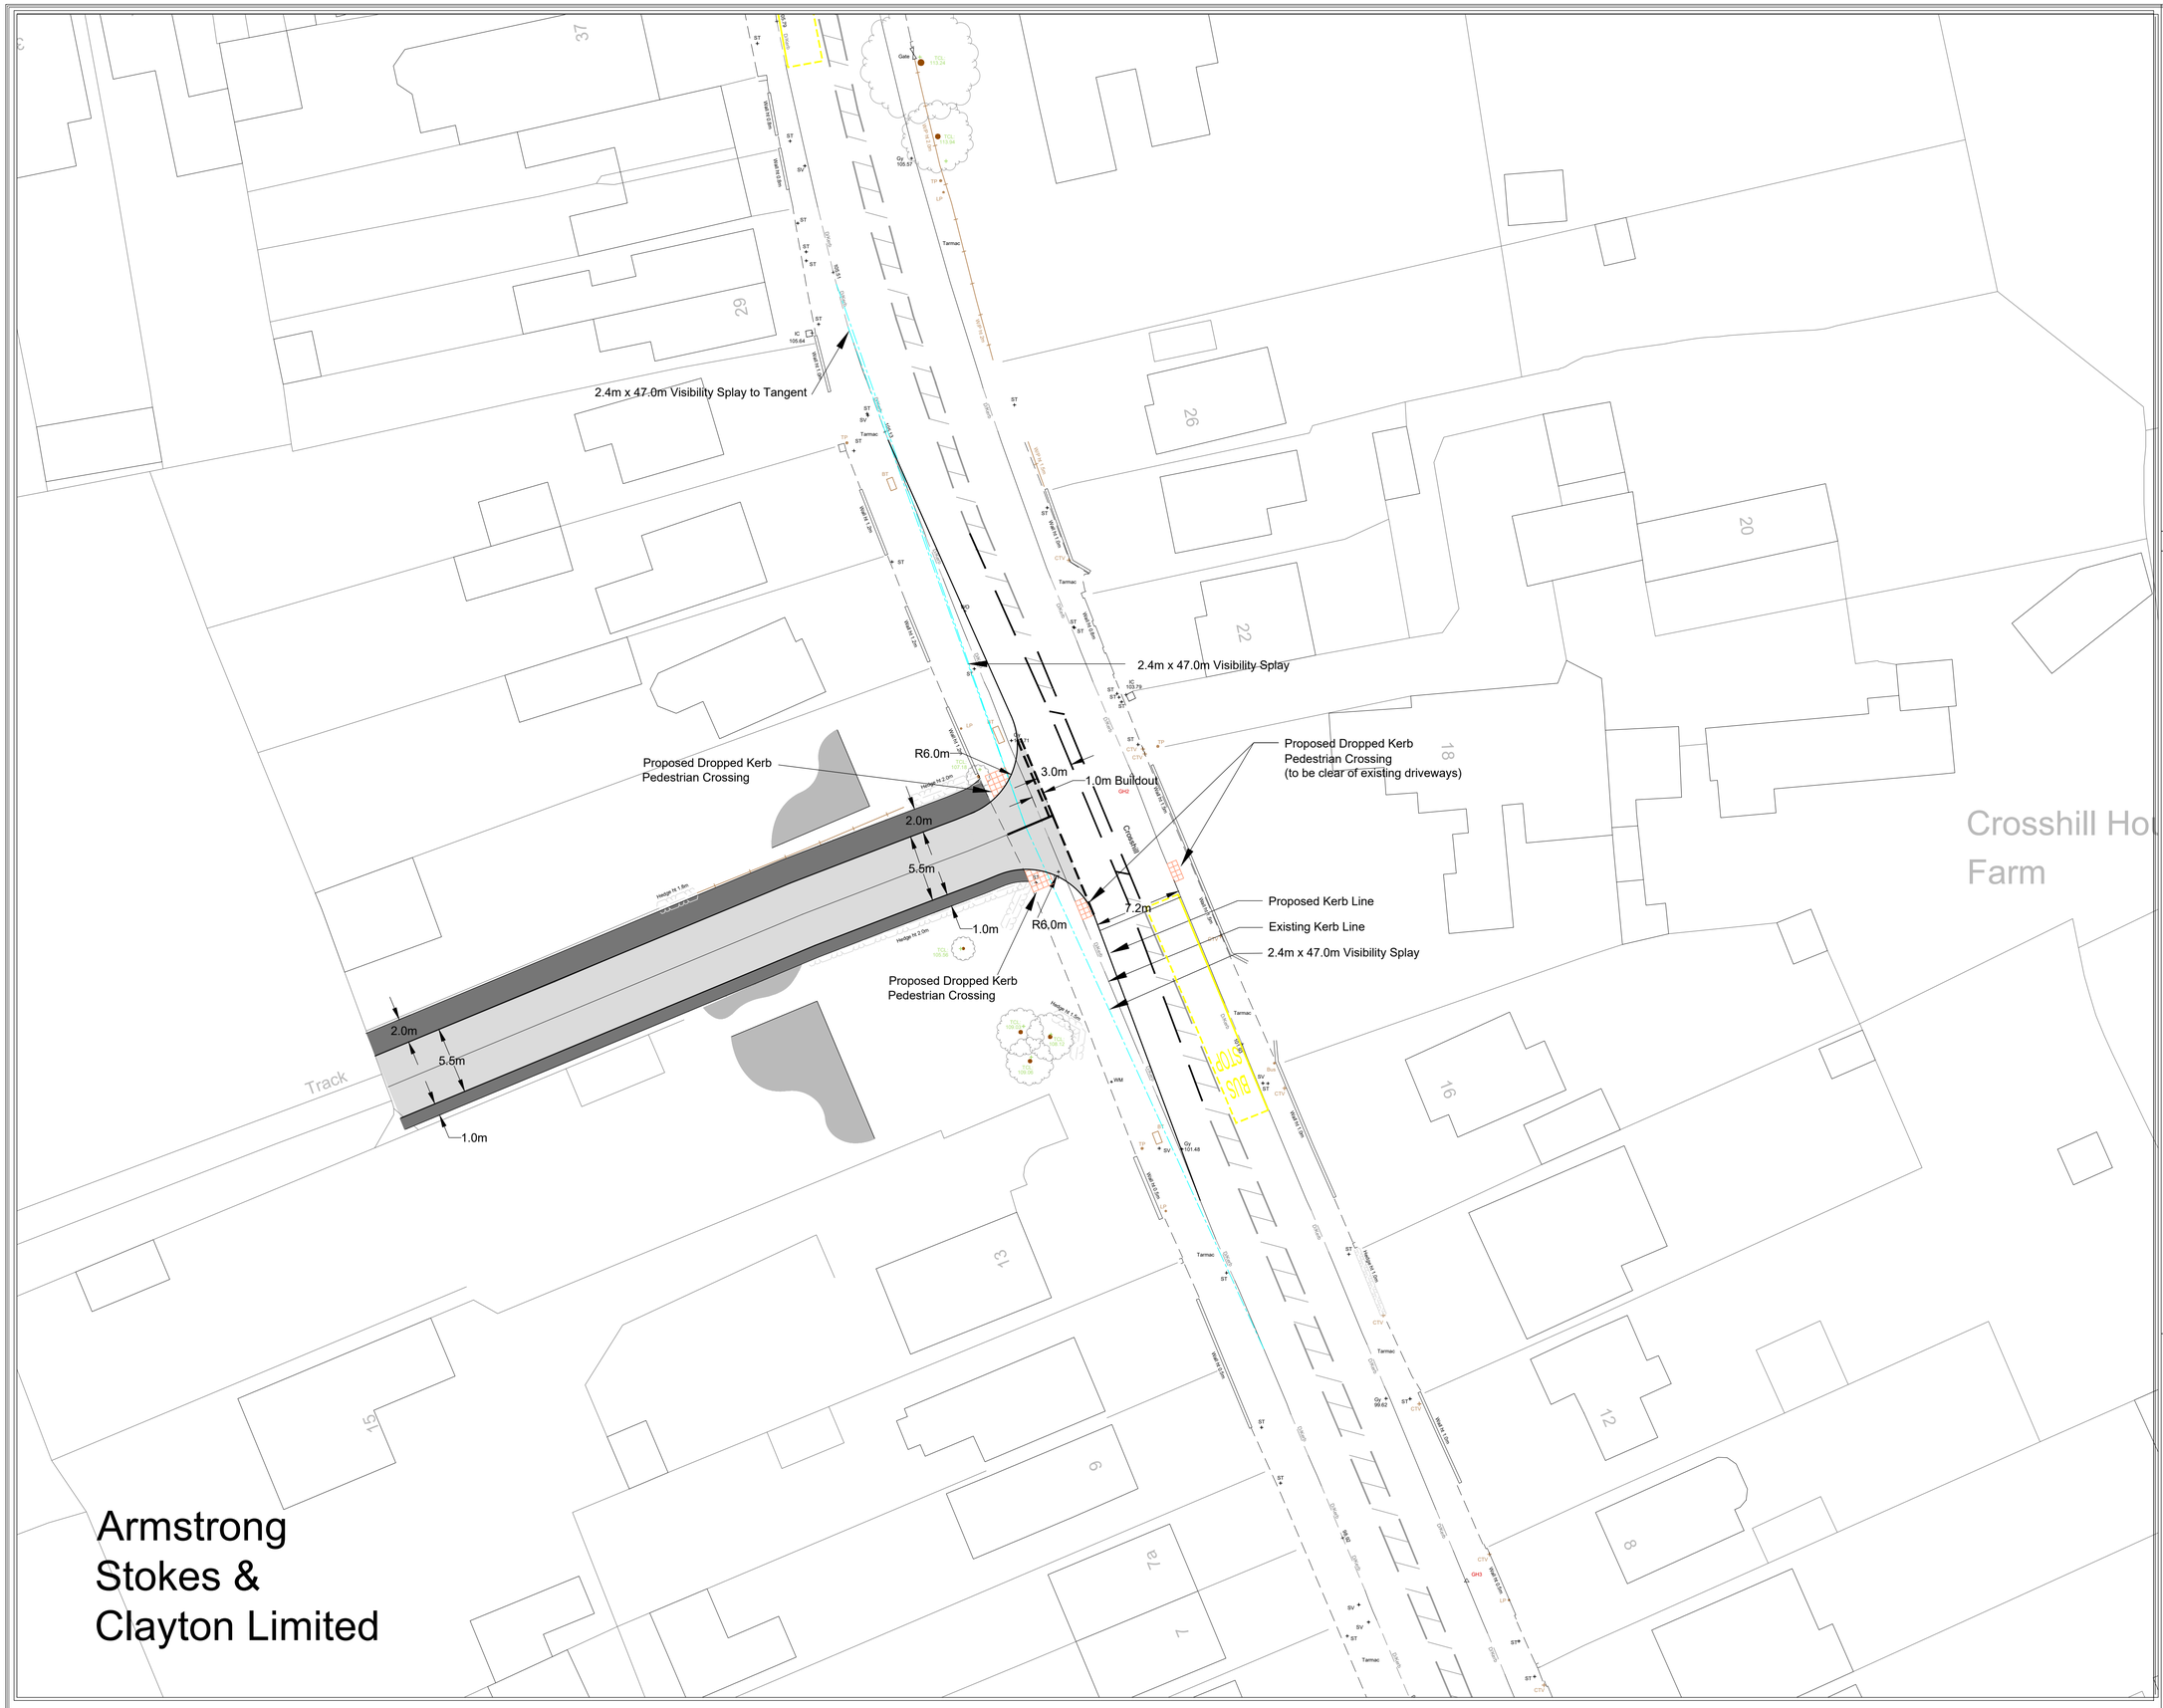

N

NOTES

DO NOT SCALE FROM THIS DRAWING. ALL DIMENSIONS MUST BE CHECKED/VERIFIED ON SITE

B Pedestrian crossing locations adjusted	Apr 26
A Pedestrian crossings added	Nov 25

Armstrong Stokes & Clayton Limited

Civil & Structural Engineering Consultants

Regus House, Herald Way, Pegasus Business Park, Castle Donington, Derbyshire, DE74 2TZ

Tel: 01332 473 844

Client:

Wheeldon Brothers Ltd

Job Title:

Proposed Development at
Crosshill
Codnor
Derbyshire

Drawing Title:

Access General Arrangement

Drawing number:

W153/100B/P

Drawn:	Date:	Scale:	
JS	Jun 25	1:250	A1

Preliminary	Detailed	Tender	As Built
■	□	□	□