
COPYRIGHT IS RESERVED. THIS DRAWING IS ISSUED ON THE CONDITION THAT IT IS NOT COPIED, REPRODUCED OR DISCLOSED, EITHER WHOLLY OR IN PART WITHOUT WRITTEN PERMISSION FROM THE AUTHOR.

THIS IS A **PLANNING** STATUS DRAWING AND SHOULD NOT BE USED FOR ANY OTHER PURPOSES.

DRAWING VERSION


REVISION	DATE	DESCRIPTION	DRAWN	CHECKED
001	24/10/24	Initial drawing issue.	SP	GP
002	28/04/26	Design amendments; Front Elevation, small window adjacent to front door omitted. Tall single window replaces two existing window openings. Side Elevation (North), GF window omitted and FF gable window omitted.	SP	GP

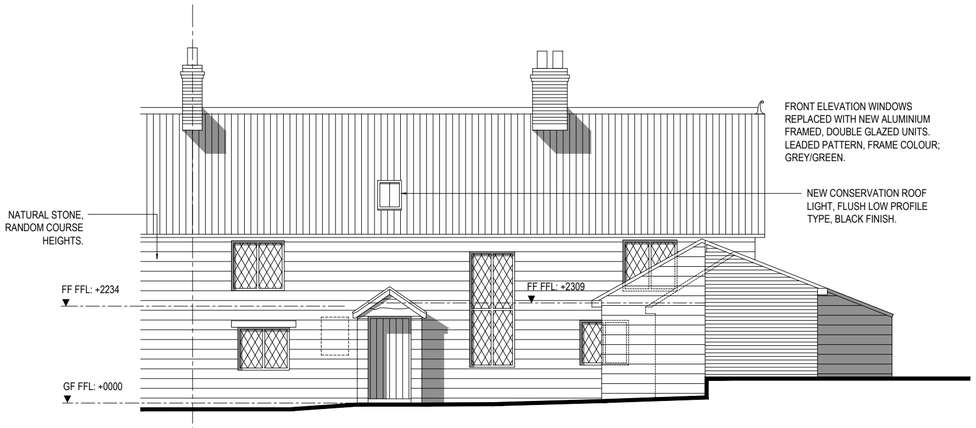


PROPOSED FRONT ELEVATION (EAST)
SCALE 1:100 @A2



PROPOSED SIDE ELEVATION (NORTH)
SCALE 1:100 @A2

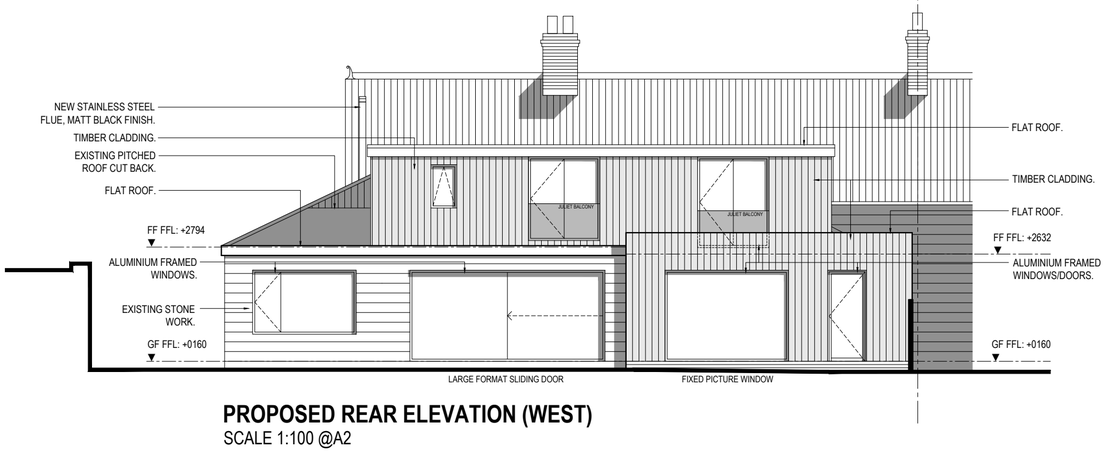

PROPOSED REAR ELEVATION (WEST)
SCALE 1:100 @A2

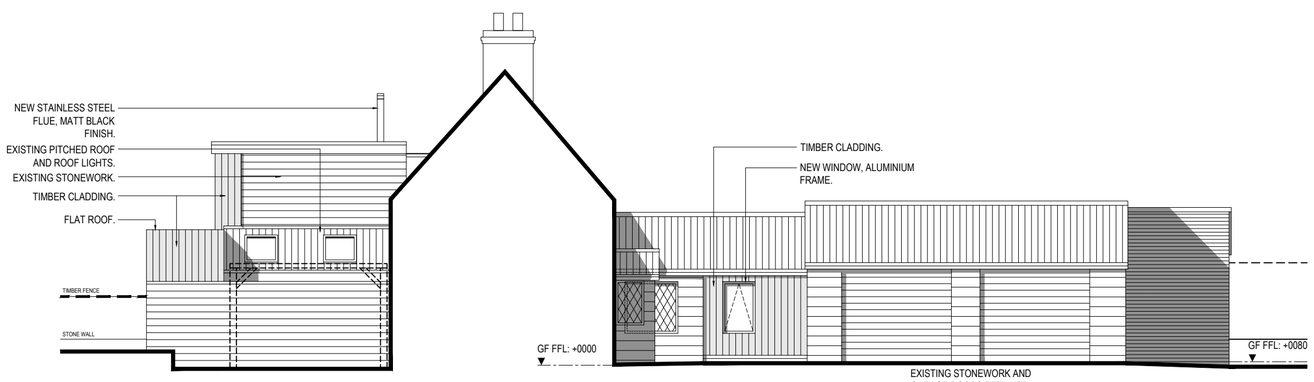

PROPOSED SIDE ELEVATION (SOUTH)
SCALE 1:100 @A2

N

0m 5m 10m

TDR DESIGN SERVICES
INFO@TDR-DESIGNSERVICES.COM WWW.TDR-DESIGNSERVICES.COM
EDNASTON PARK, PAINTERS LANE, EDNASTON, DERBYSHIRE DE6 3FA
T: 01335 684 013 M: 07970 422055

DRAWING STATUS
PLANNING APPLICATION

CLIENT
Mr. & Mrs. Batchford

PROJECT TITLE
Proposed Residential Development
2 Southend Cottages, Hazelwood Hill

DRAWING TITLE
Elevations
Proposed Layouts

PROJECT NUMBER	DRAWING NUMBER	REVISION
23206-01	01-302	002

SCALE	DRAWN BY	CHECKED BY	DATE
1:100 @A2	SP	GP	18/10/24

COPYRIGHT © 2024. ALL RIGHTS RESERVED.