Mezzanine Level

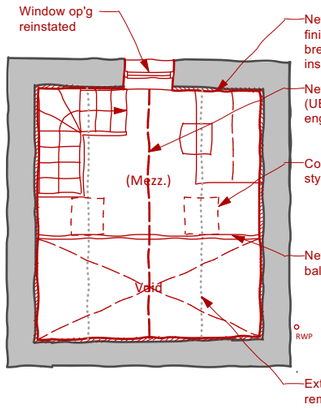

Ground Floor Plan

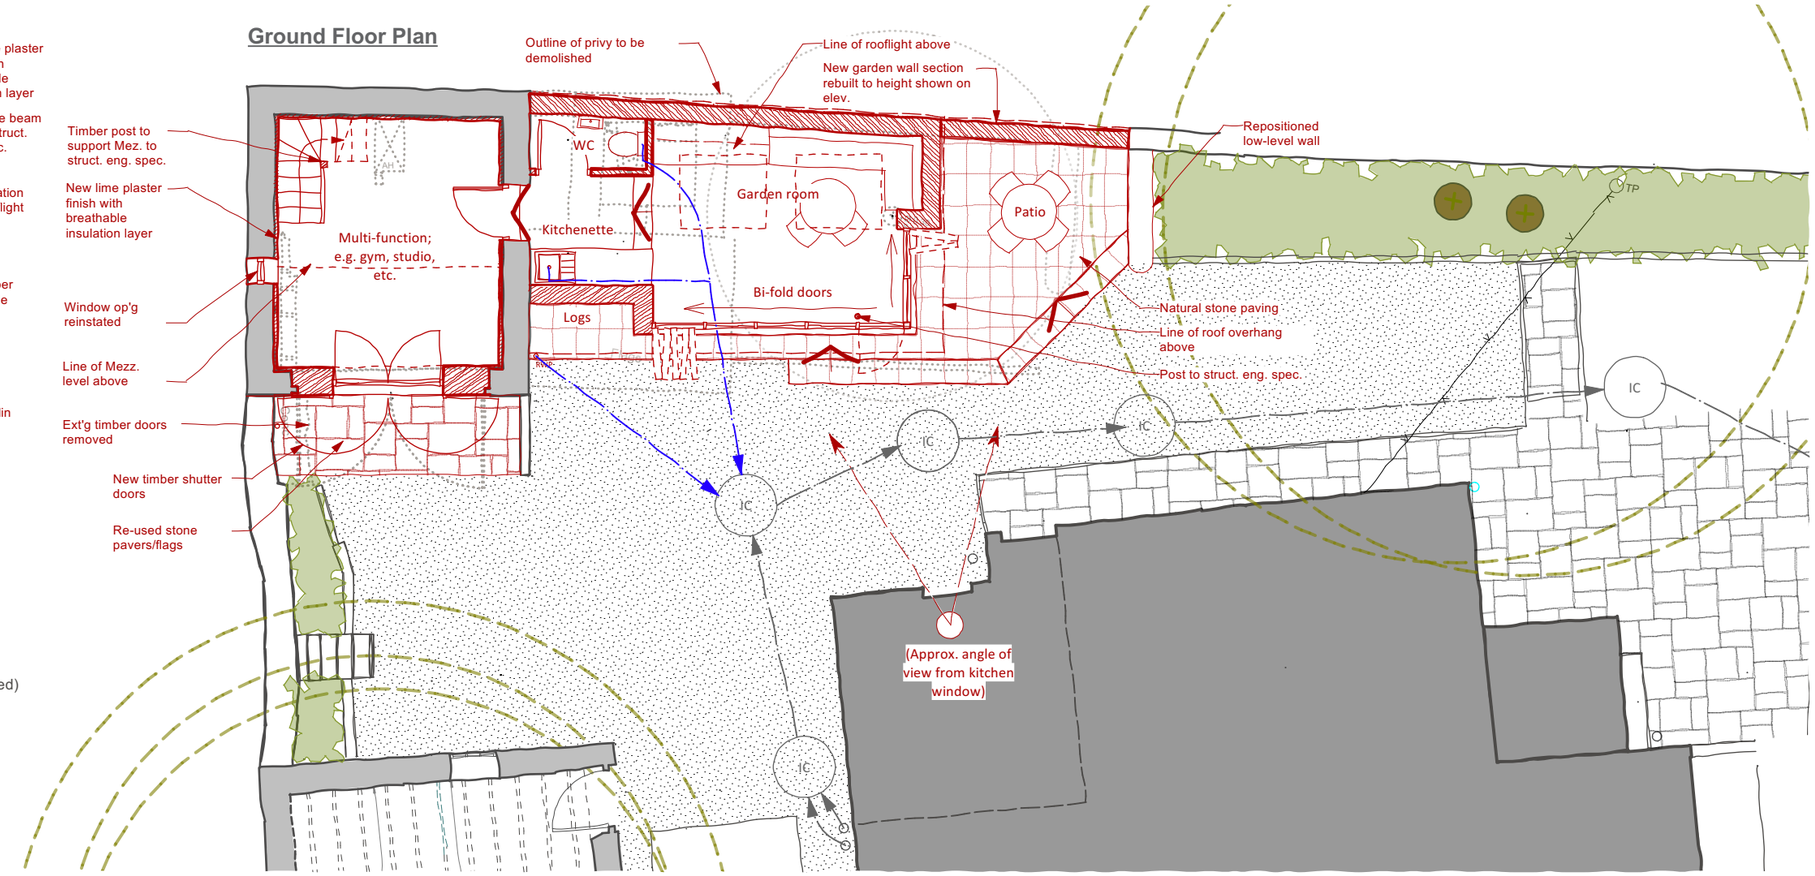

Key

- IC — Existing Inspection Chamber
- Existing drainage run (combined)
- Proposed drainage run

Roof Plan

Outbuilding to be re-roofed; ext'g tiles to be re-used where possible with new to match.

Conservation style rooflight

New cast metal rainwater goods.

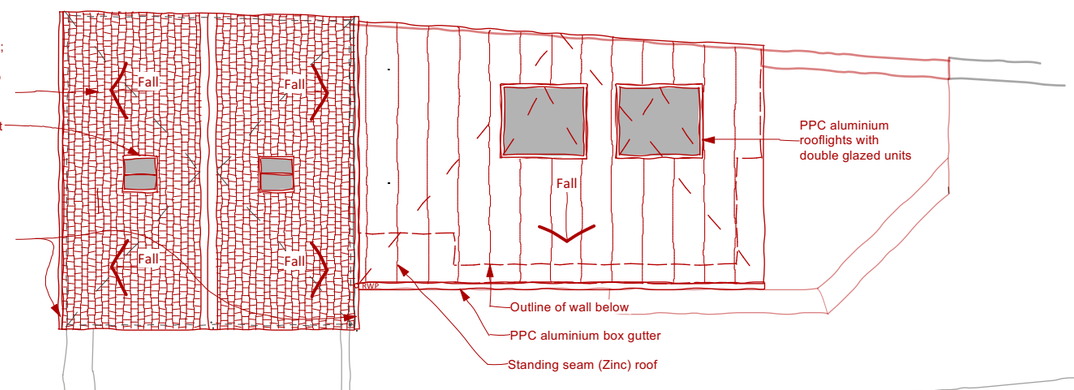

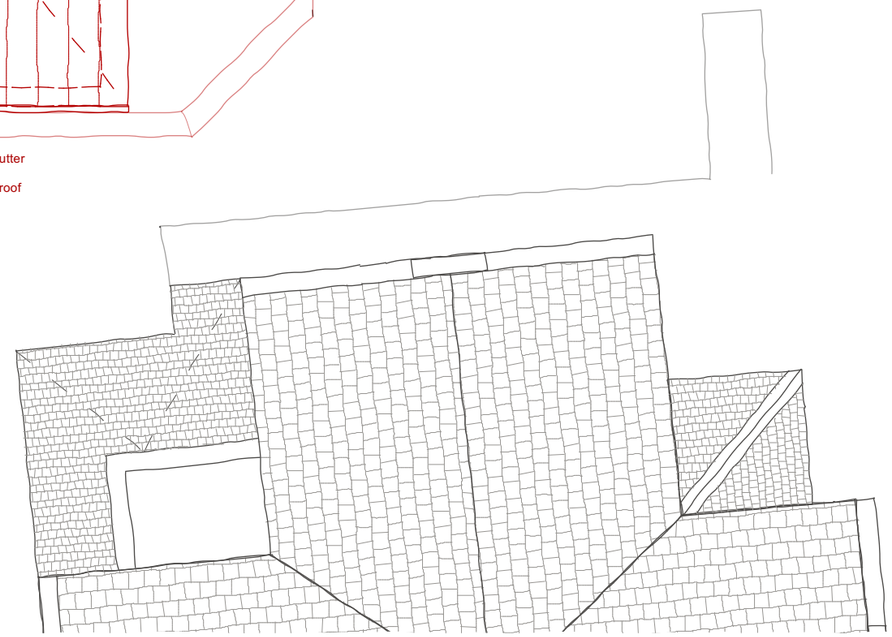

N

0 1 2 5

1:100 (For Guidance Only)

Rev	Date	Comments	Drawn
-	**.**.****	-	**

RIBA WORKSTAGE / STATUS **3 / Planning**

James Boon Architects
RIBA Chartered Practice

T 01629 343059
E studio@jamesboonarchitects.co.uk
W www.jamesboonarchitects.co.uk
S @JBoonArchitects

Cromford Creative, Cromford Mills, Mill Lane, Cromford, Derbys, DE4 3RQ

PROJECT
Woodbank House
Crich

CLIENT
Nigel & Hazel Shaw

TITLE
Proposed Plans & Roof Plan

SCALE	1:100@A3	DATE	Feb 2026
DRAWN	AG	CHECKED	JB

PROJECT NO.	DWG NO.	REV NO.	DWG SIZE
2512	(08)02	-	A3

© This drawing and the building works depicted are the copyright of the Architect and may not be reproduced except with written consent. All contractors must visit the site and be responsible for taking and checking all dimensions relative to their work. The Architects are to be advised of any variation between drawings and site conditions. Scale bar on drawing is for guidance only. Do not scale off drawings for construction purposes. All dimensions to be checked on site. Drawings up to RIBA Workstage 3 and below are not suitable for construction, while Workstage 4 is only suitable if status is marked Construction.