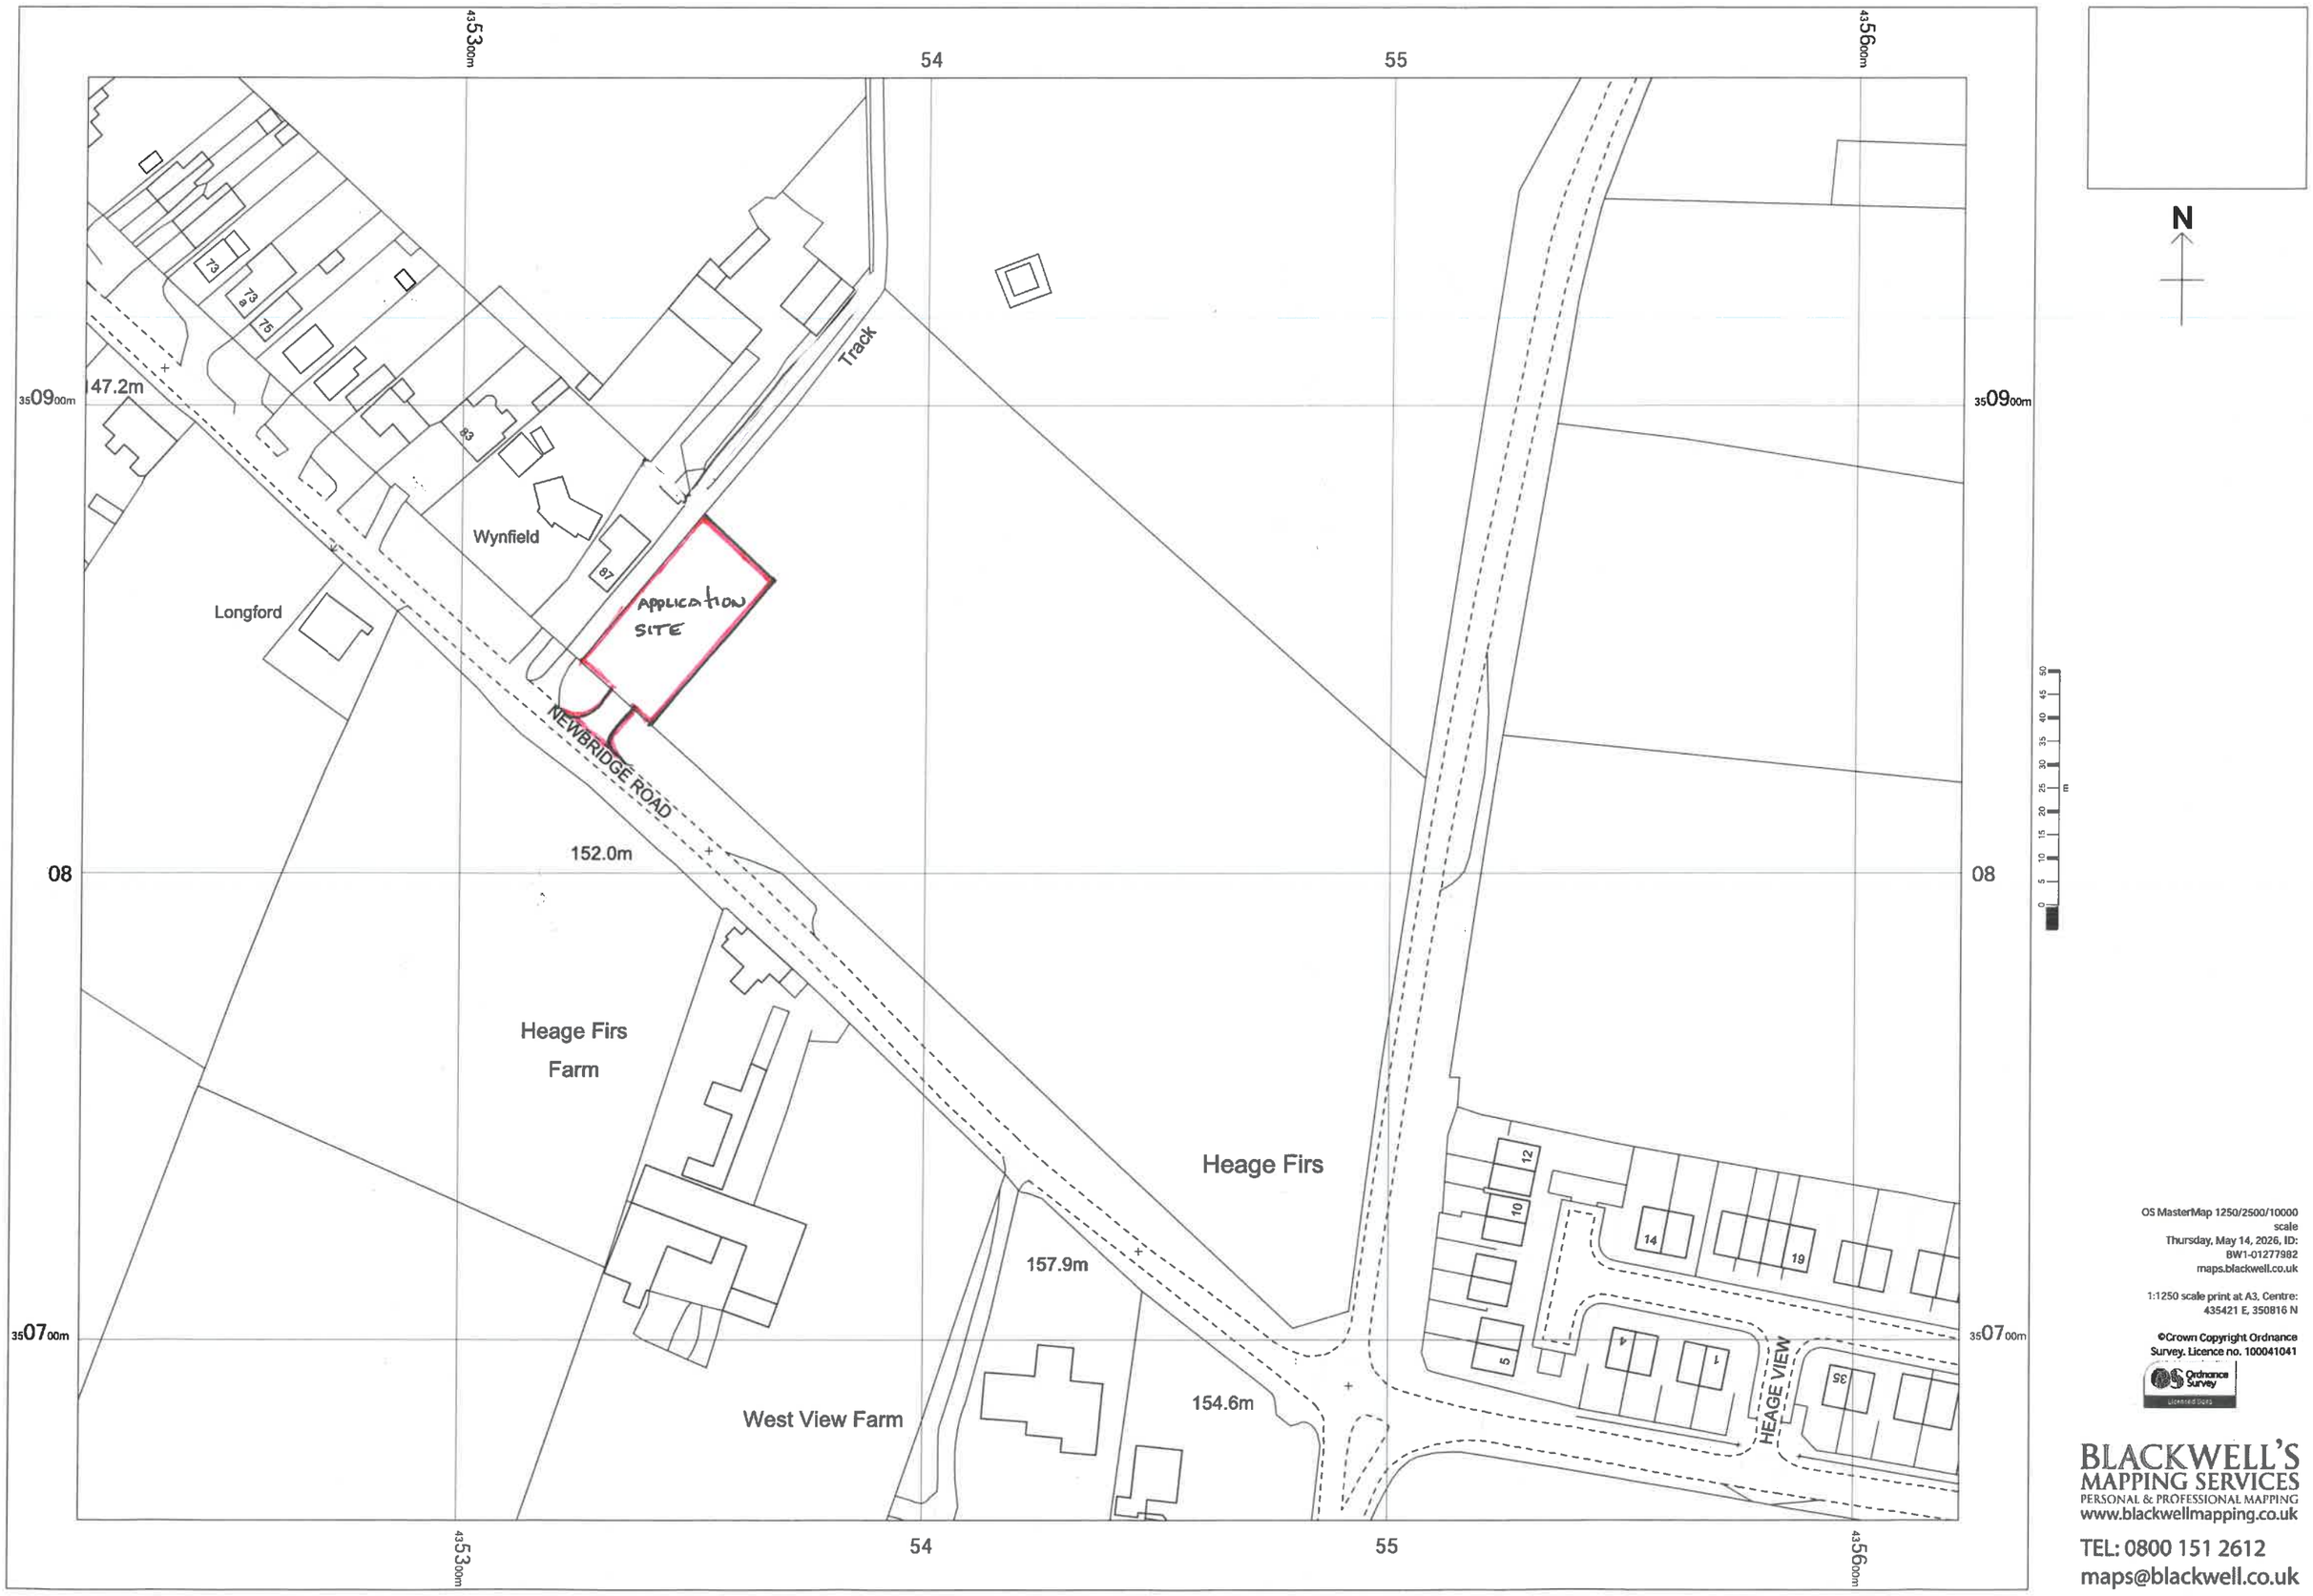

OS MasterMap 1250/2500/10000
scale
Thursday, May 14, 2026, ID:
BW1-01277982
maps.blackwell.co.uk

1:1250 scale print at A3, Centre:
435421 E, 350816 N

©Crown Copyright Ordnance Survey. Licence no. 100041041

BLACKWELL'S
MAPPING SERVICES
PERSONAL & PROFESSIONAL MAPPING
www.blackwellmapping.co.uk

TEL: 0800 151 2612
maps@blackwell.co.uk