Disclaimer:
Do not scale from this drawing
All contractors must visit the site and be responsible for taking and checking dimensions.
All construction information should be taken from figured dimensions only.
Any discrepancies between drawings, specifications and site conditions must be brought to the attention of the supervising officer.

This drawing is for planning purposes only. It is not intended to be used for construction purposes. Whilst all reasonable efforts are used to ensure drawings are accurate, Astle Planning and Design Ltd accept no responsibility or liability for any reliance placed on, or use made of, this plan by anyone for purposes other than those stated above.

1:500 0 5 10 15 25m

KIRK LANGLEY – ASHBOURNE ROAD (SOUTH)

LOCATION PLAN

NORTH

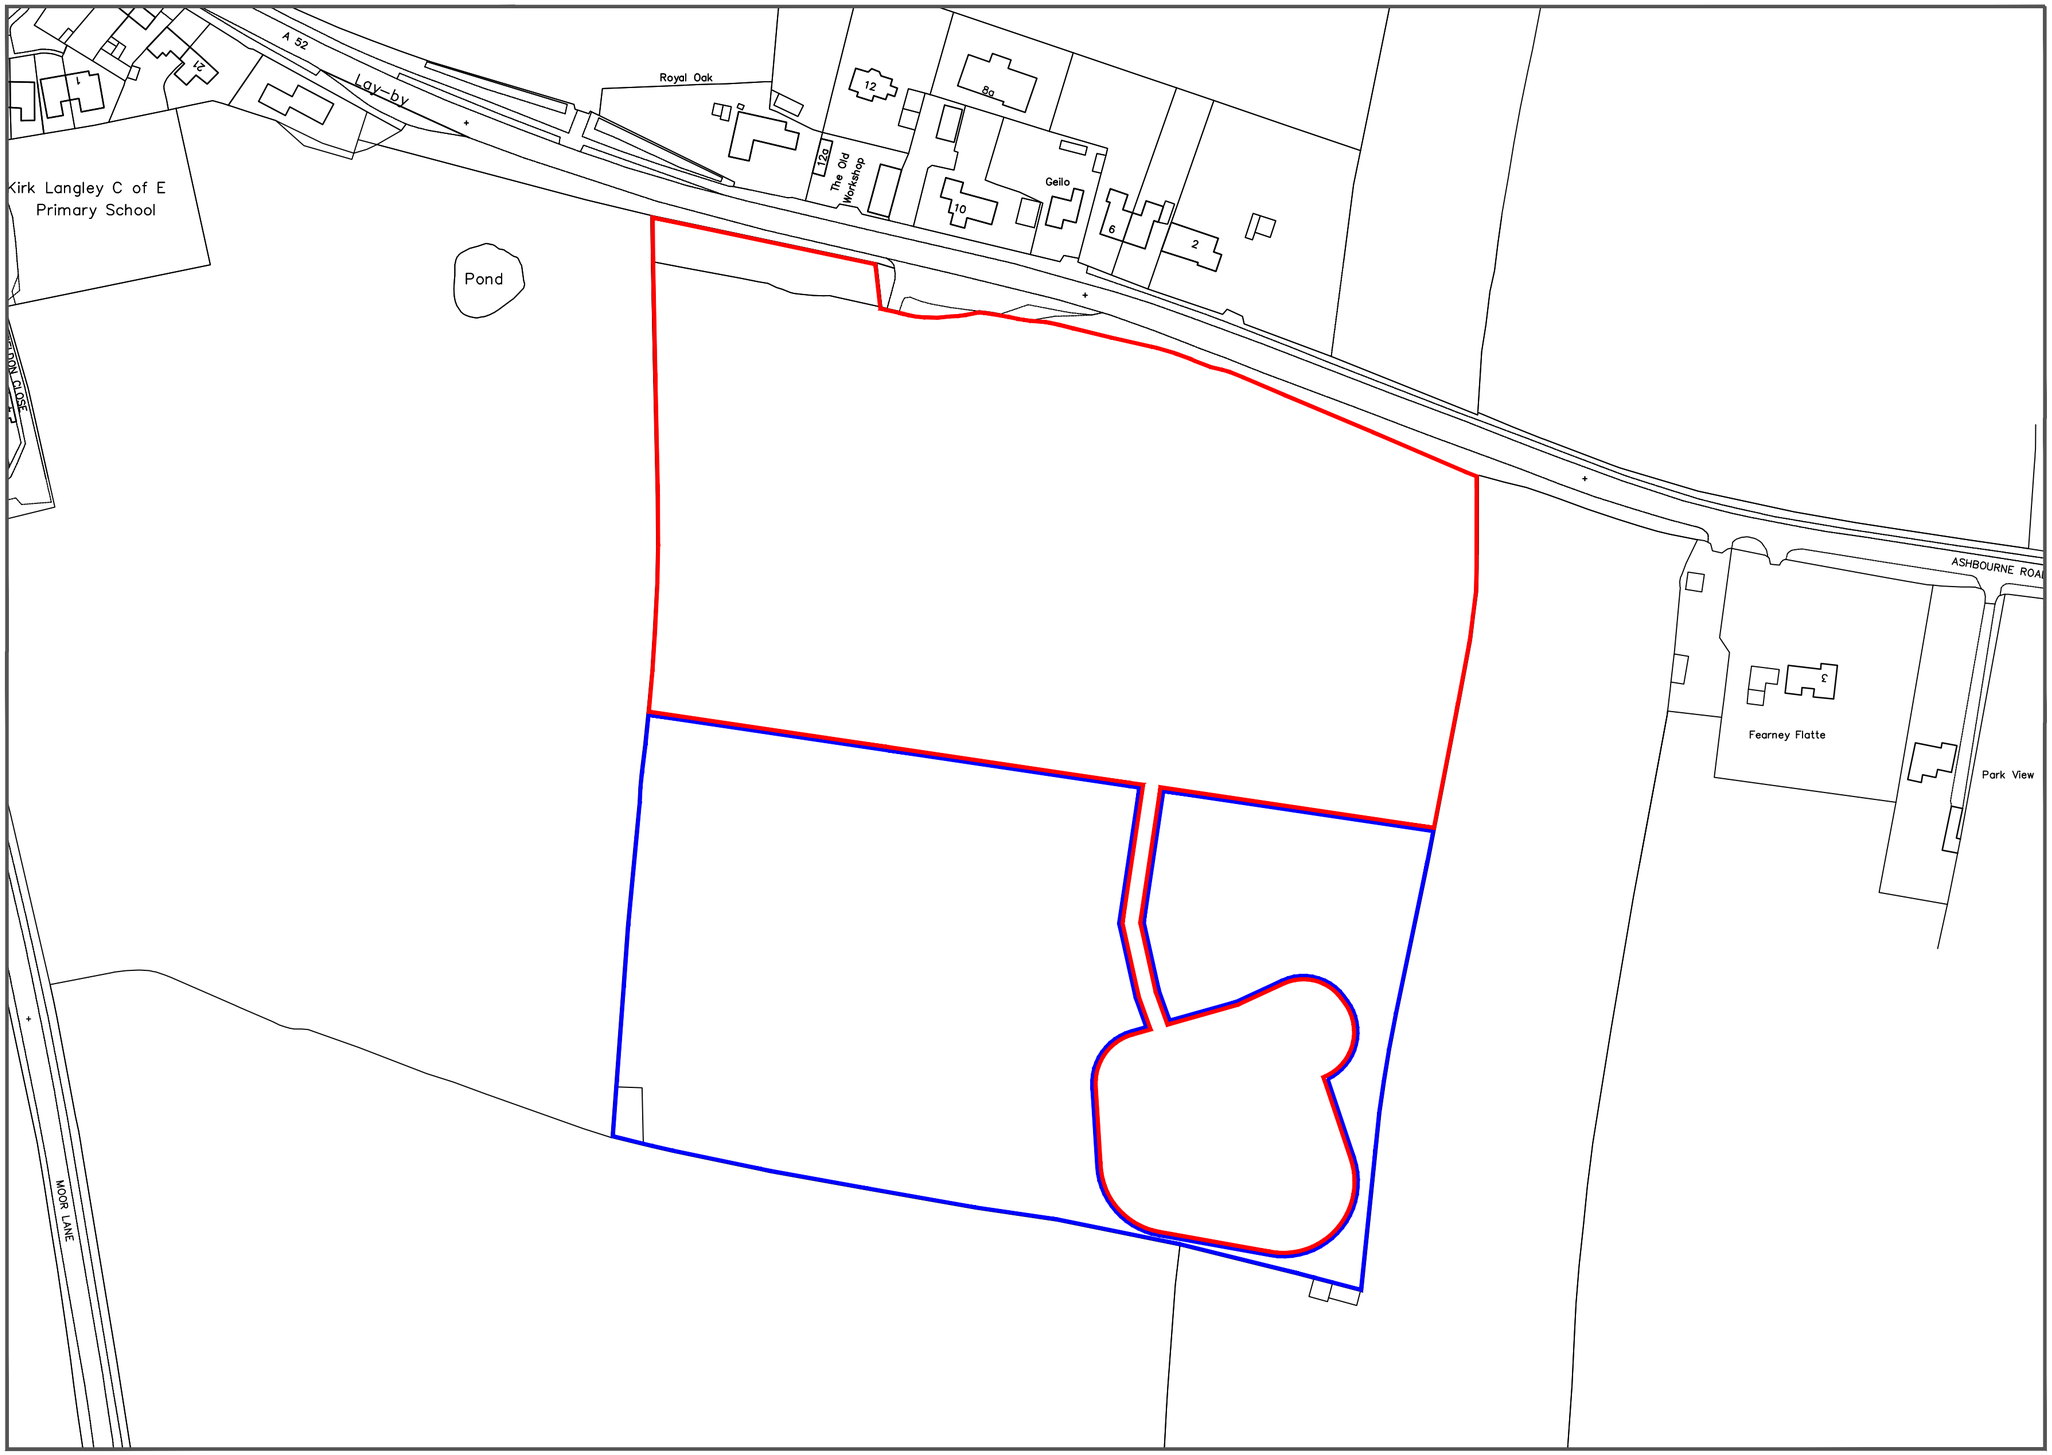

References.

Highways - Jackson Purdue Lever General Arrangement dwg no. 001419-JPL-ZZ-ZZ-DR-D-4801 Rev C02 dated Oct 2020

OS Plan - Provided by client

Topographical Survey - Terra Measurement Survey ref no. 1715 - Topographical Extension Rev B dated 28.07.21

Red Edge Boundary - Provided by client on dwg no. KL5-LP-01

Tree Survey - Golby & Luck Landscape Architects layout dwg no. GL1937-06 dated 14.09.22

Drainage Proposals - Jacksons Purdue Lever drawing no. 001419-JPL-ZZ-ZZ-DR-A4-C03 Option 1 dated 20.10.22

Landscape Design - Golby & Luck Landscape Proposals dwg no. GL1937 SK02 dated 17.10.22

General Notes

This drawing needs to be read in conjunction with the following plans;

- Hard Surfacing Plan
- Landscaping Layout
- Boundary Treatments Plan
- Materials Layout

Rev.	Date	Description	By	Chd
B	28.11.2022	Red edge boundary updated	AE	-
A	27.10.22	First Issue	AE	-

Client

Peveril Homes
homes to build a life in

Project

KIRK LANGLEY
ASHBOURNE ROAD (SOUTH)

Drawing Title

LOCATION PLAN

Drawn by	Checked by	Date
AE	-	08.11.22

Status	Scale @ A2
PRELIMINARY	1:500

Job no.	Dwg.no.	Rev.
PH003	LP01	B

Astle Planning & Design Limited
The Steam Mill,
Steam Mill Street,
Chester,
CH3 5AN
01244 886644
info@astlepd.co.uk
www.astlepd.co.uk
architecture
masterplanning
urban design

This drawing is the copyright © of Astle Planning & Design Ltd and shall not be altered, copied, photographed or reproduced in any way without the written authority of Astle Planning & Design Ltd.