
15 Dale Close, Fritchley, DE56 2HZ

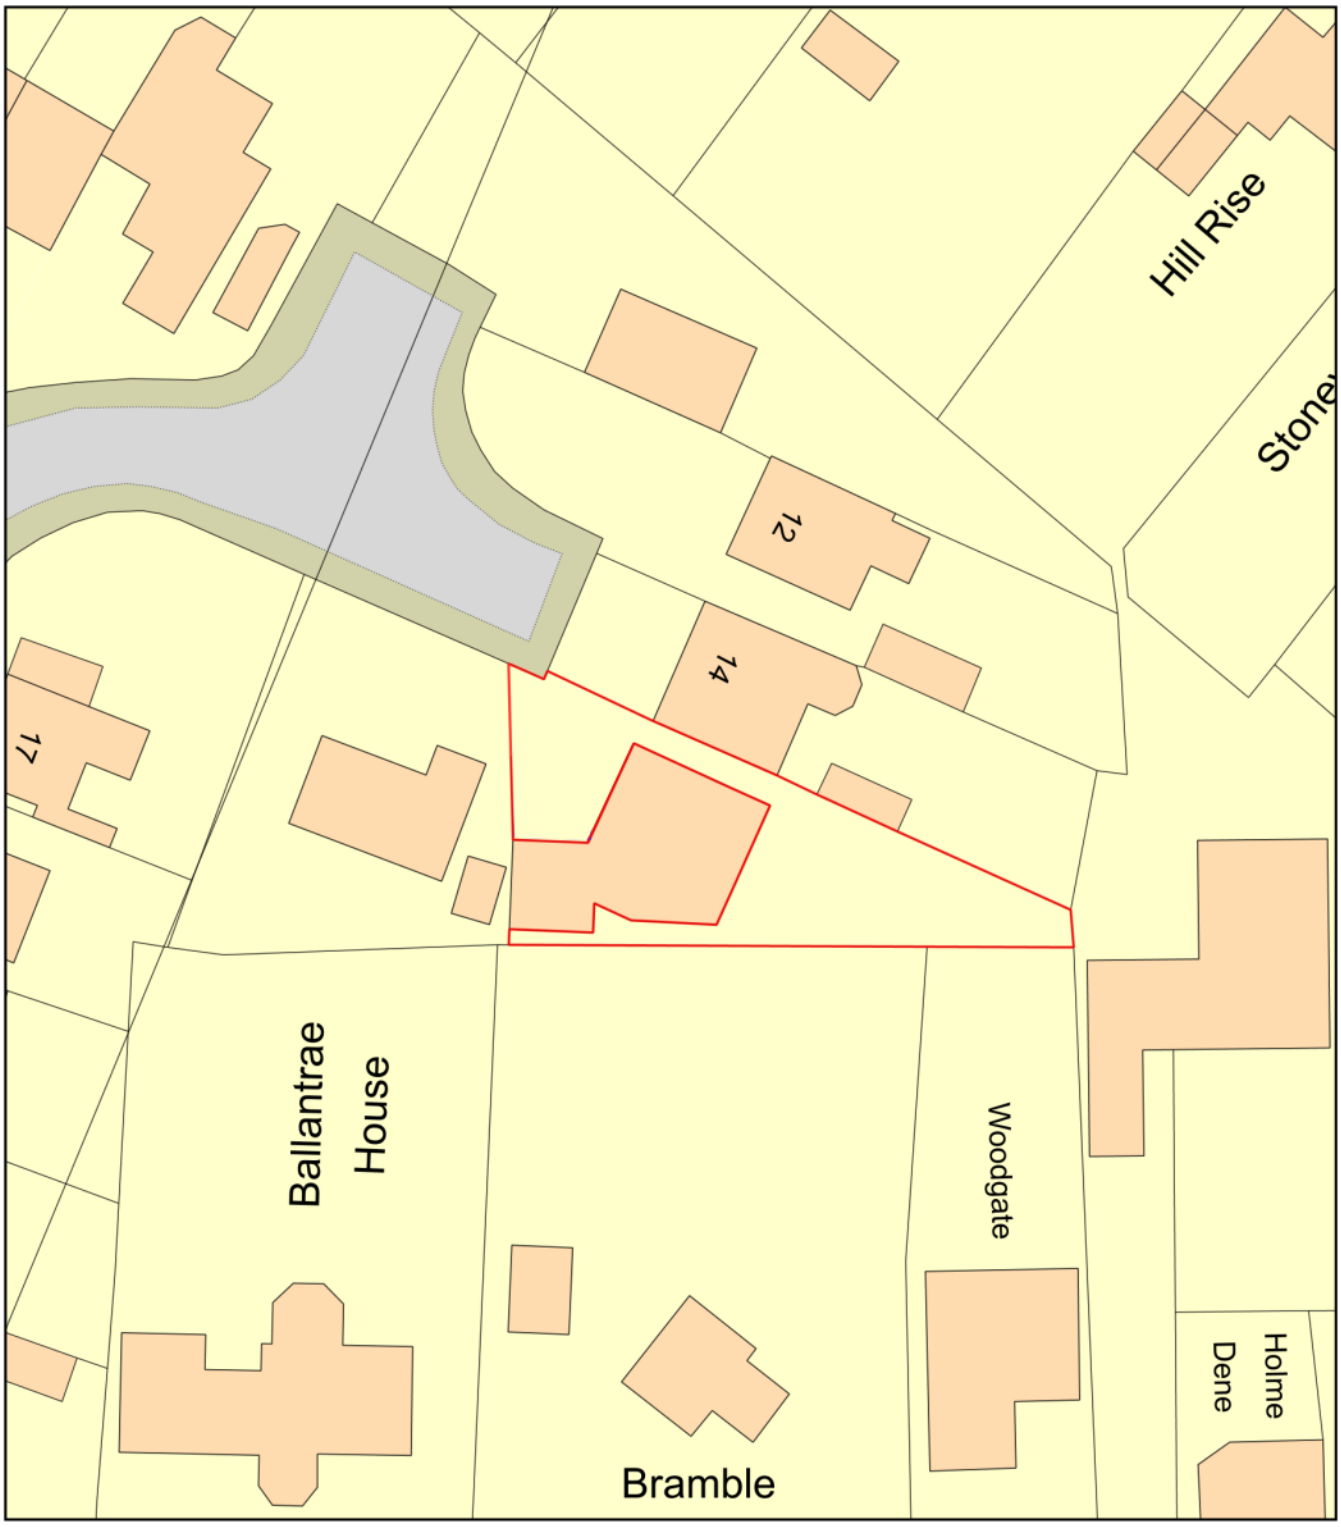

0 20
Metres

N

ReQuestaPlan

Plan Produced for: Paul Walker

Date Produced: 26 May 2026

Plan Reference Number: TQRQM26146145400831

Scale: 1:500 @ A4

© Crown copyright and database rights 2025 OS 100042766