Scale = 1:100 @ A3

DRG. 98528108



PROPOSED SOUTH-EAST ELEVATION

0m 5m

PRIME OAK
www.primeoak.co.uk

The MillWorks Heath Mill Road, Wombourne,
Wolverhampton, England, WV5 8AP
Tel: 01384 266611
www.primeoak.co.uk
Email: info@primeoak.co.uk

Proposed Elevations

98528 - 26/02/26
BC/SF/01B(1)P


© All rights reserved. Prime Oak Buildings Limited ("Prime Oak") has asserted their right pursuant to s. 77 Copyright, Designs & Patents Act 1988to be identified as the author of this work. The copyright in this drawing vests with Prime Oak and may only be reproduced with permission.

Scale = 1:100 @ A3

DRG. 98528/09



PROPOSED SOUTH-WEST ELEVATION

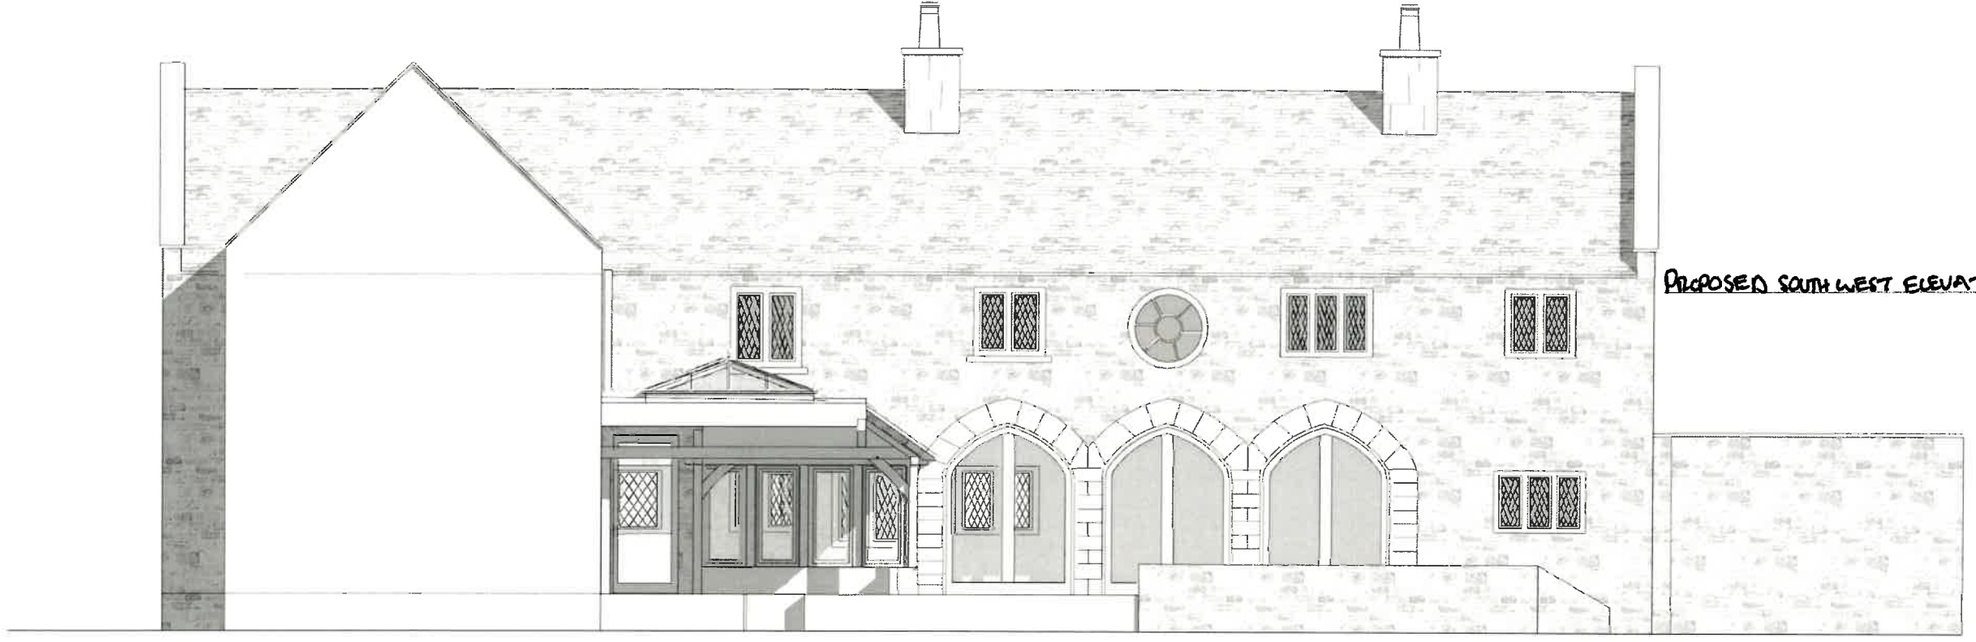

PROPOSED SOUTH WEST ELEVATION WITHOUT WALL

0m 5m

PRIME OAK
www.primeoak.co.uk

The MillWorks Heath Mill Road, Wombourne, Wolverhampton, England, WV5 8AF
Tel: 01384 296611
www.primeoak.co.uk
Email: info@primeoak.co.uk


Proposed Elevations

98528 - 26/05/26
OV/SF/01B(1)P

© All rights reserved. Prime Oak Buildings Limited ("Prime Oak") has asserted their right pursuant to s. 77 Copyright, Designs & Patents Act 1988to be identified as the author of this work. The copyright in this drawing vests with Prime Oak and may only be reproduced with permission.

Scale = 1:100 @ A3

DRG. 98528/10

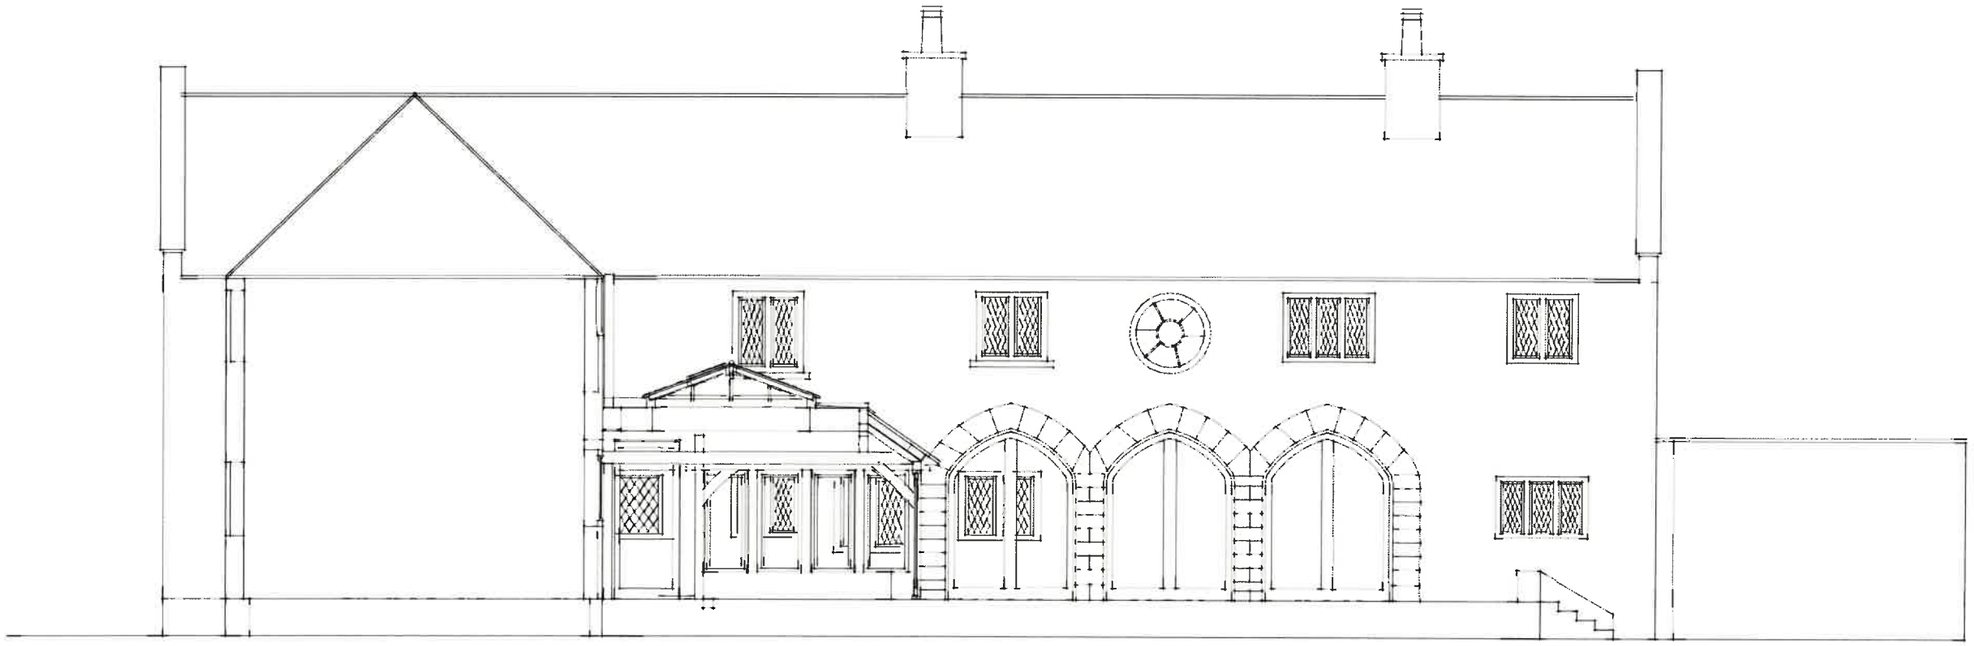

PROPOSAL CROSS-SECTION, WITHOUT WALL

0m 5m

PRIME OAK
www.primeoak.co.uk

The MillWorks Heath Mill Road, Wombourne,
Wolverhampton, England, WV5 8AP
Tel: 01384 296611
www.primeoak.co.uk
Email: info@primeoak.co.uk

Proposed Elevations

98528 - 26/05/26
OV/SF/01B(2)P

© All rights reserved. Prime Oak Buildings Limited ("Prime Oak") has asserted their right pursuant to s. 77 Copyright, Designs & Patents Act 1988to be identified as the author of this work. The copyright in this drawing vests with Prime Oak and may only be reproduced with permission.

Scale = 1:100 @ A3

DRG. 98528/11



PROPOSED SOUTH-WEST ELEVATION SHOWING WINDOW CHANGE

0m 5m

PRIME OAK
www.primeoak.co.uk

The MillWorks Heath Mill Road, Wombourne,
Wolverhampton, England, WV5 8AP
Tel: 01384 296611
www.primeoak.co.uk
Email: info@primeoak.co.uk

Proposed Elevations


98528 - 17/03/26
OV/SF/01B(1)P

© All rights reserved. Prime Oak Buildings Limited ("Prime Oak") has asserted their right pursuant to s. 77 Copyright, Designs & Patents Act 1988to be identified as the author of this work. The copyright in this drawing vests with Prime Oak and may only be reproduced with permission.

Scale = 1:100 @ A3

DRG. 98528/12

PROPOSED FLOOR PLAN

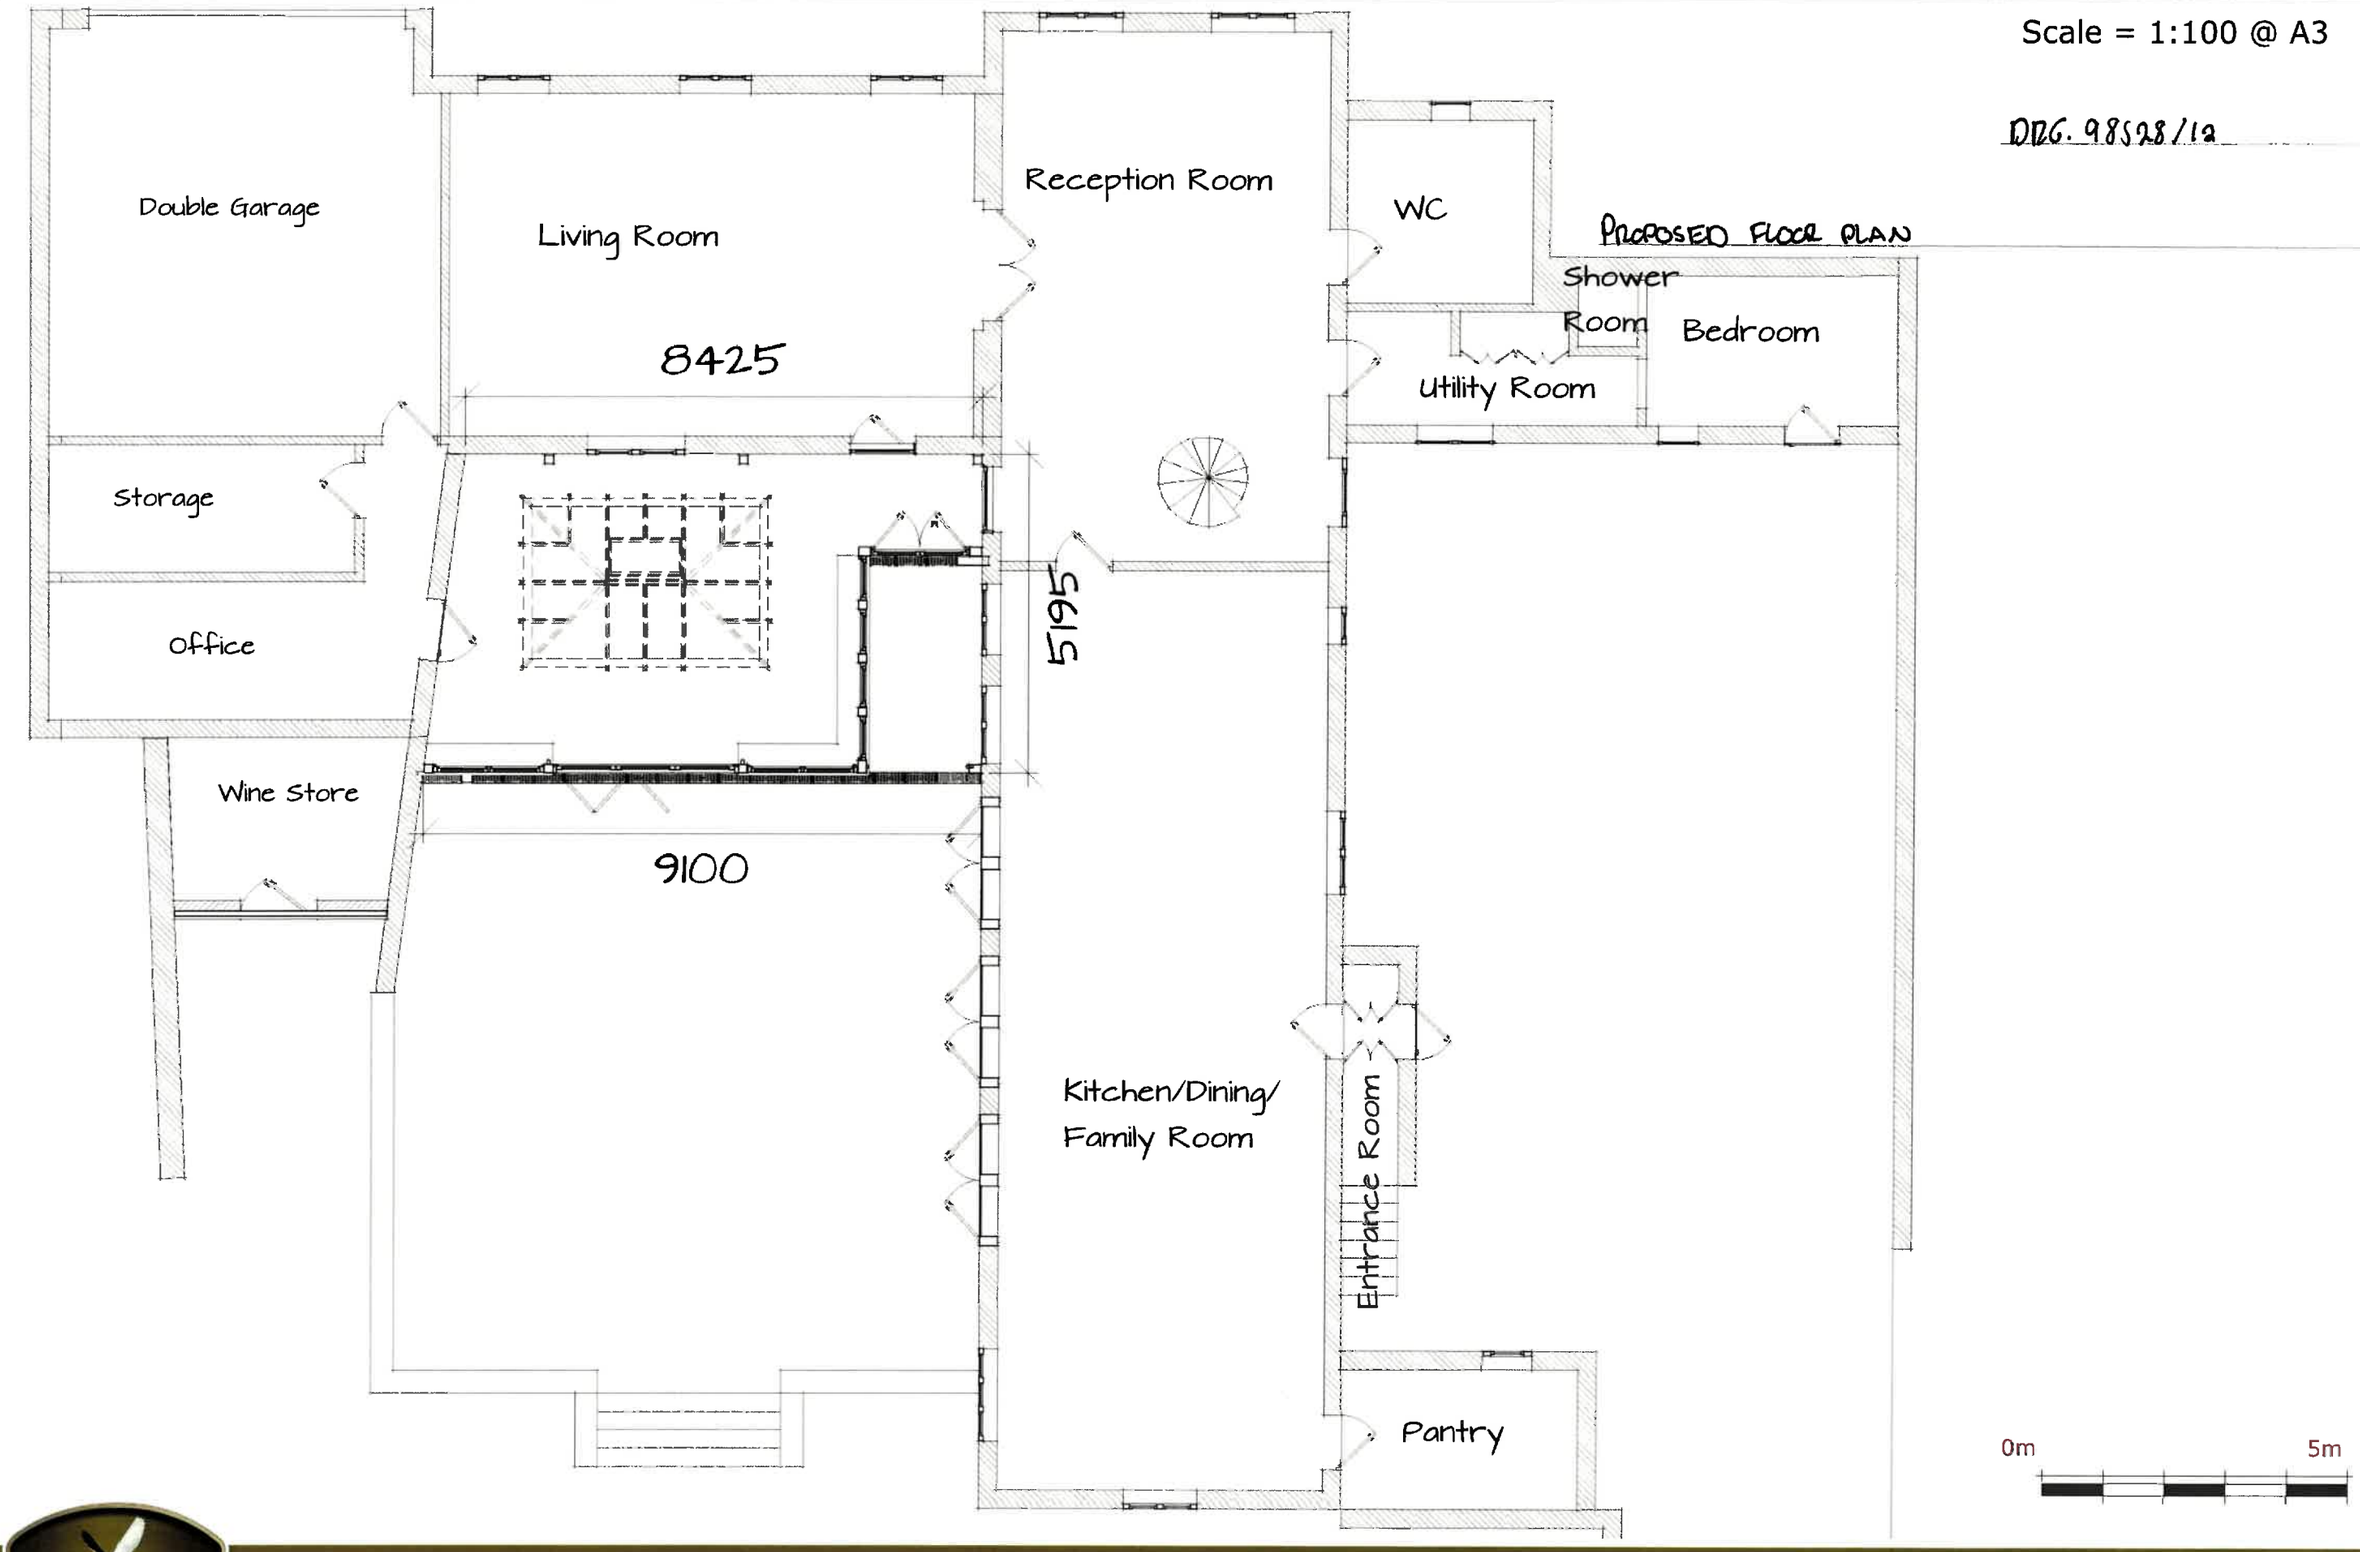

PRIME OAK
www.primeoak.co.uk
The MillWorks Heath Mill Road, Wombourne, Wolverhampton, England, WV5 8AP
Tel: 01384 296611
www.primeoak.co.uk
Email: info@primeoak.co.uk

Proposed Plans


98528- 26/02/26
BC/SF/01B(3)P

© All rights reserved. Prime Oak Buildings Limited ("Prime Oak") has asserted their right pursuant to s. 77 Copyright, Designs & Patents Act 1988to be identified as the author of this work. The copyright in this drawing vests with Prime Oak and may only be reproduced with permission.

Scale = 1:100 @ A3

DRG. 98528/13

PROPOSED ROOF PLAN

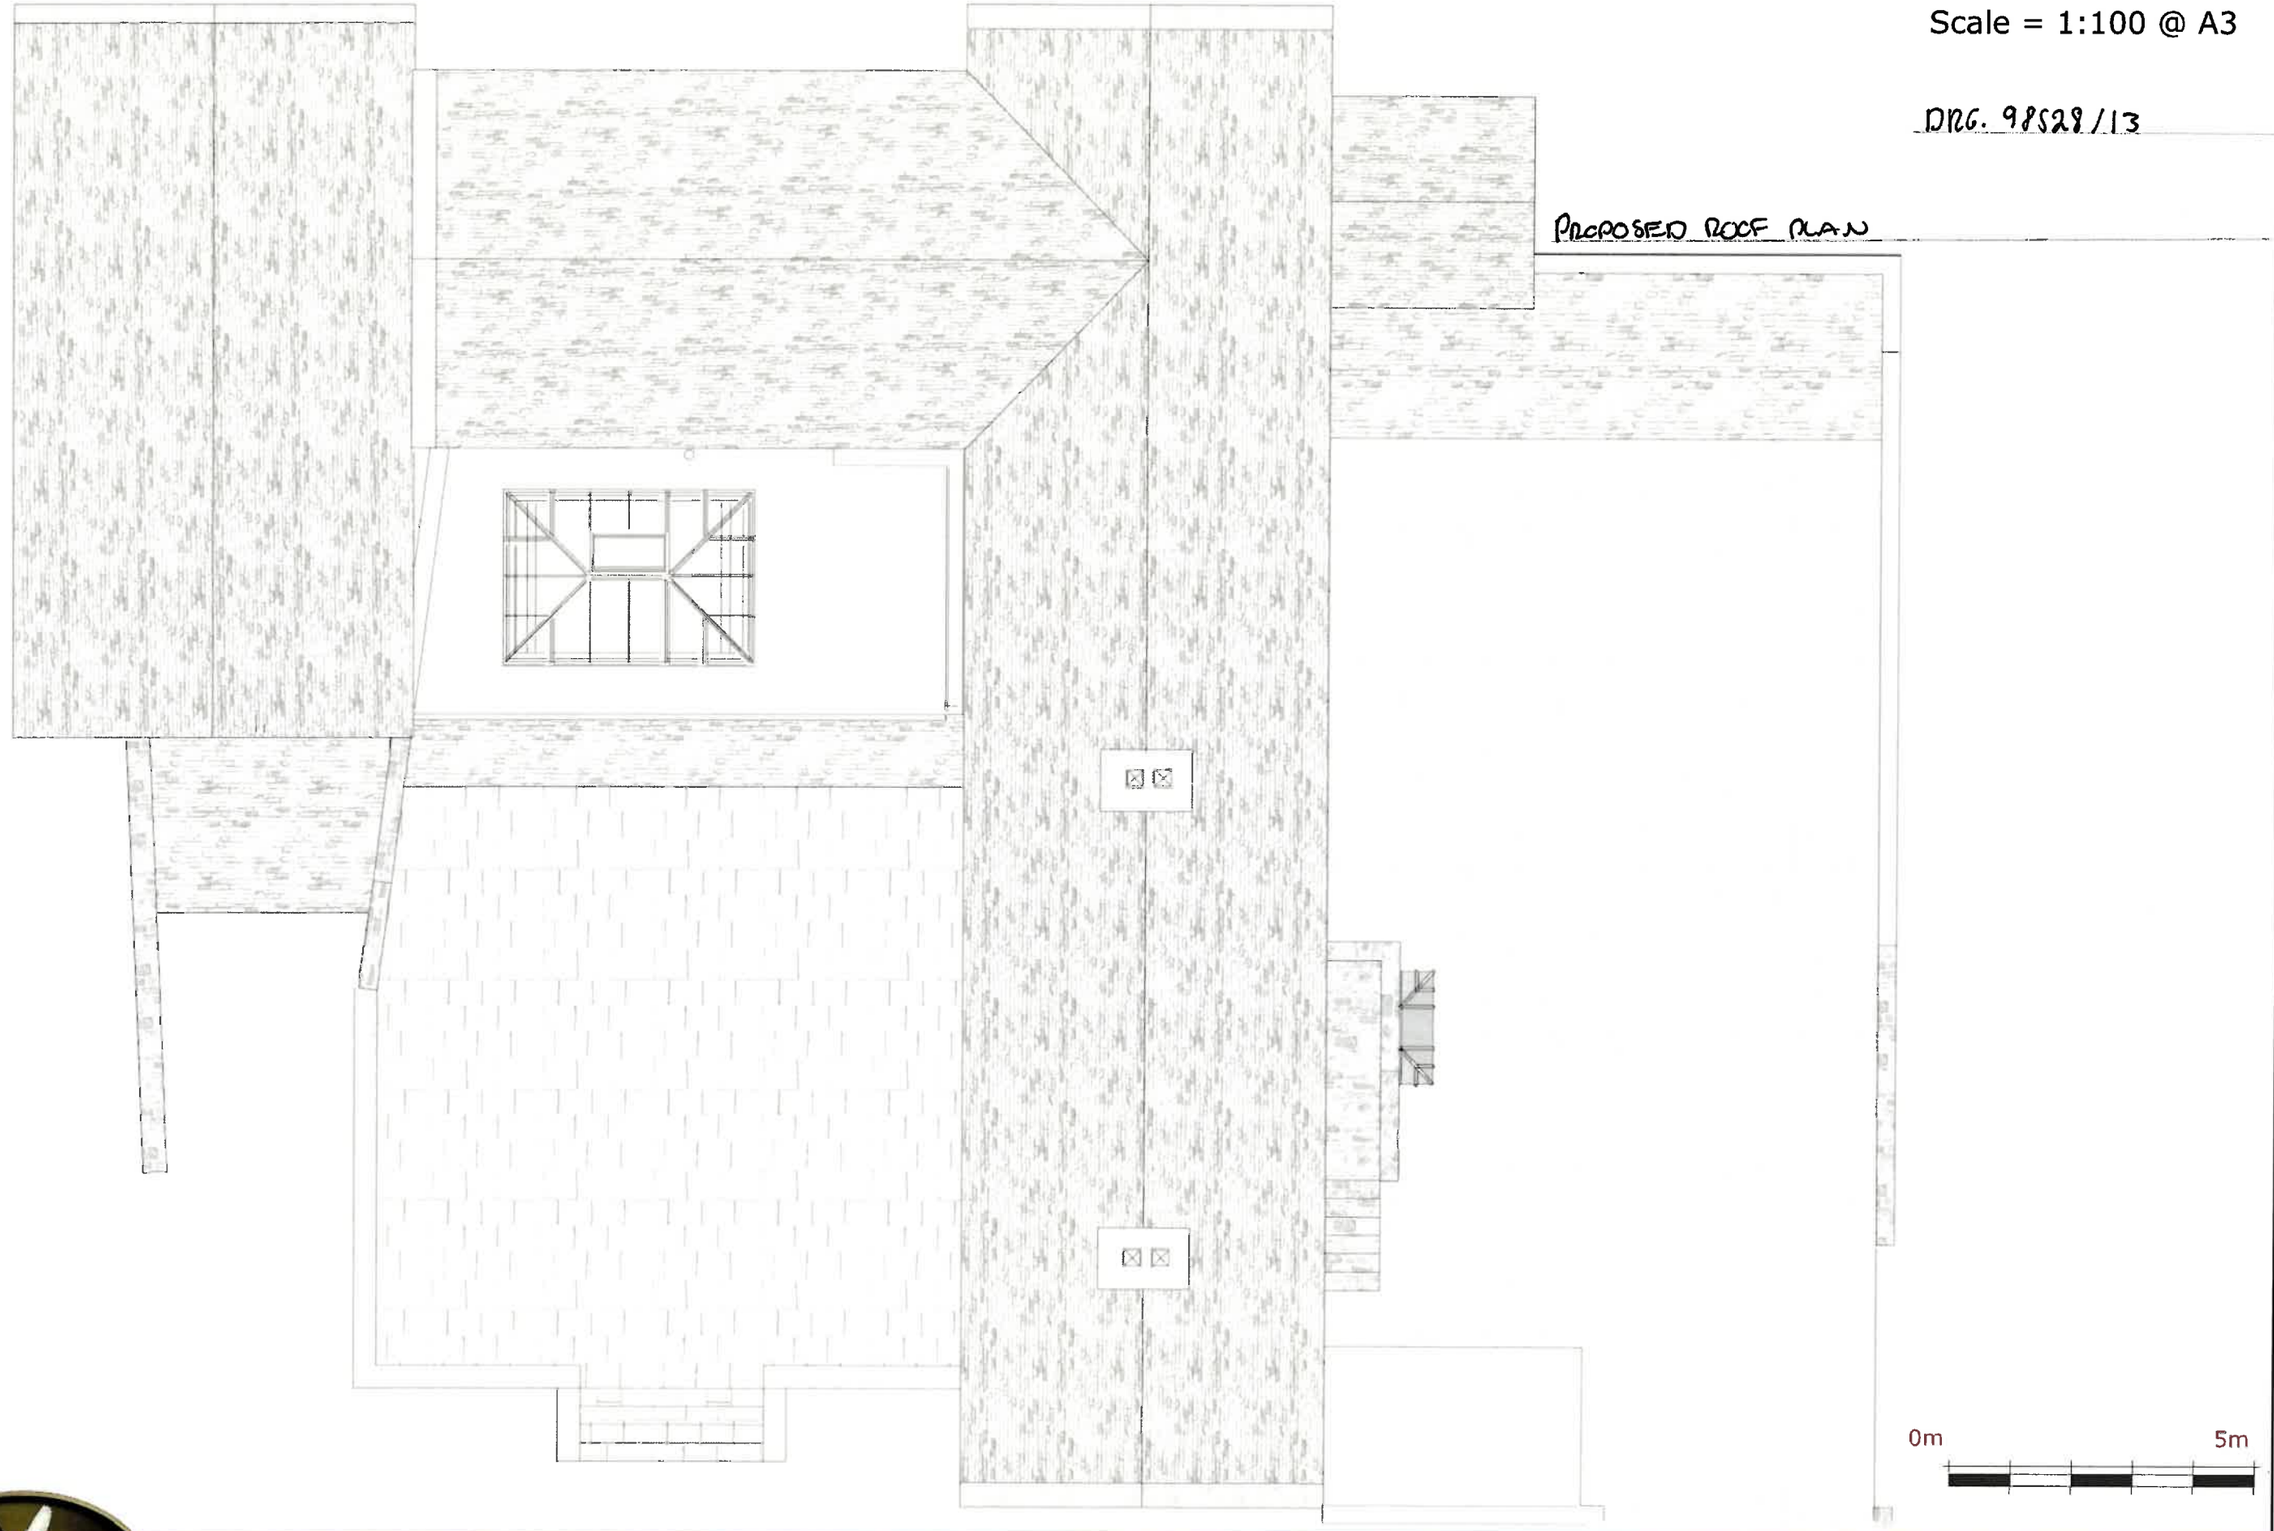

PRIME OAK
www.primeoak.co.uk

The MillWorks Heath Mill Road, Wombourne,
Wolverhampton, England, WV5 8AP
Tel: 01384 296611
www.primeoak.co.uk
Email: info@primeoak.co.uk

Proposed Plans

98528- 26/02/26
BC/SF/01B(4)P

© All rights reserved. Prime Oak Buildings Limited ("Prime Oak") has asserted their right pursuant to s. 77 Copyright, Designs & Patents Act 1988to be identified as the author of this work. The copyright in this drawing vests with Prime Oak and may only be reproduced with permission.