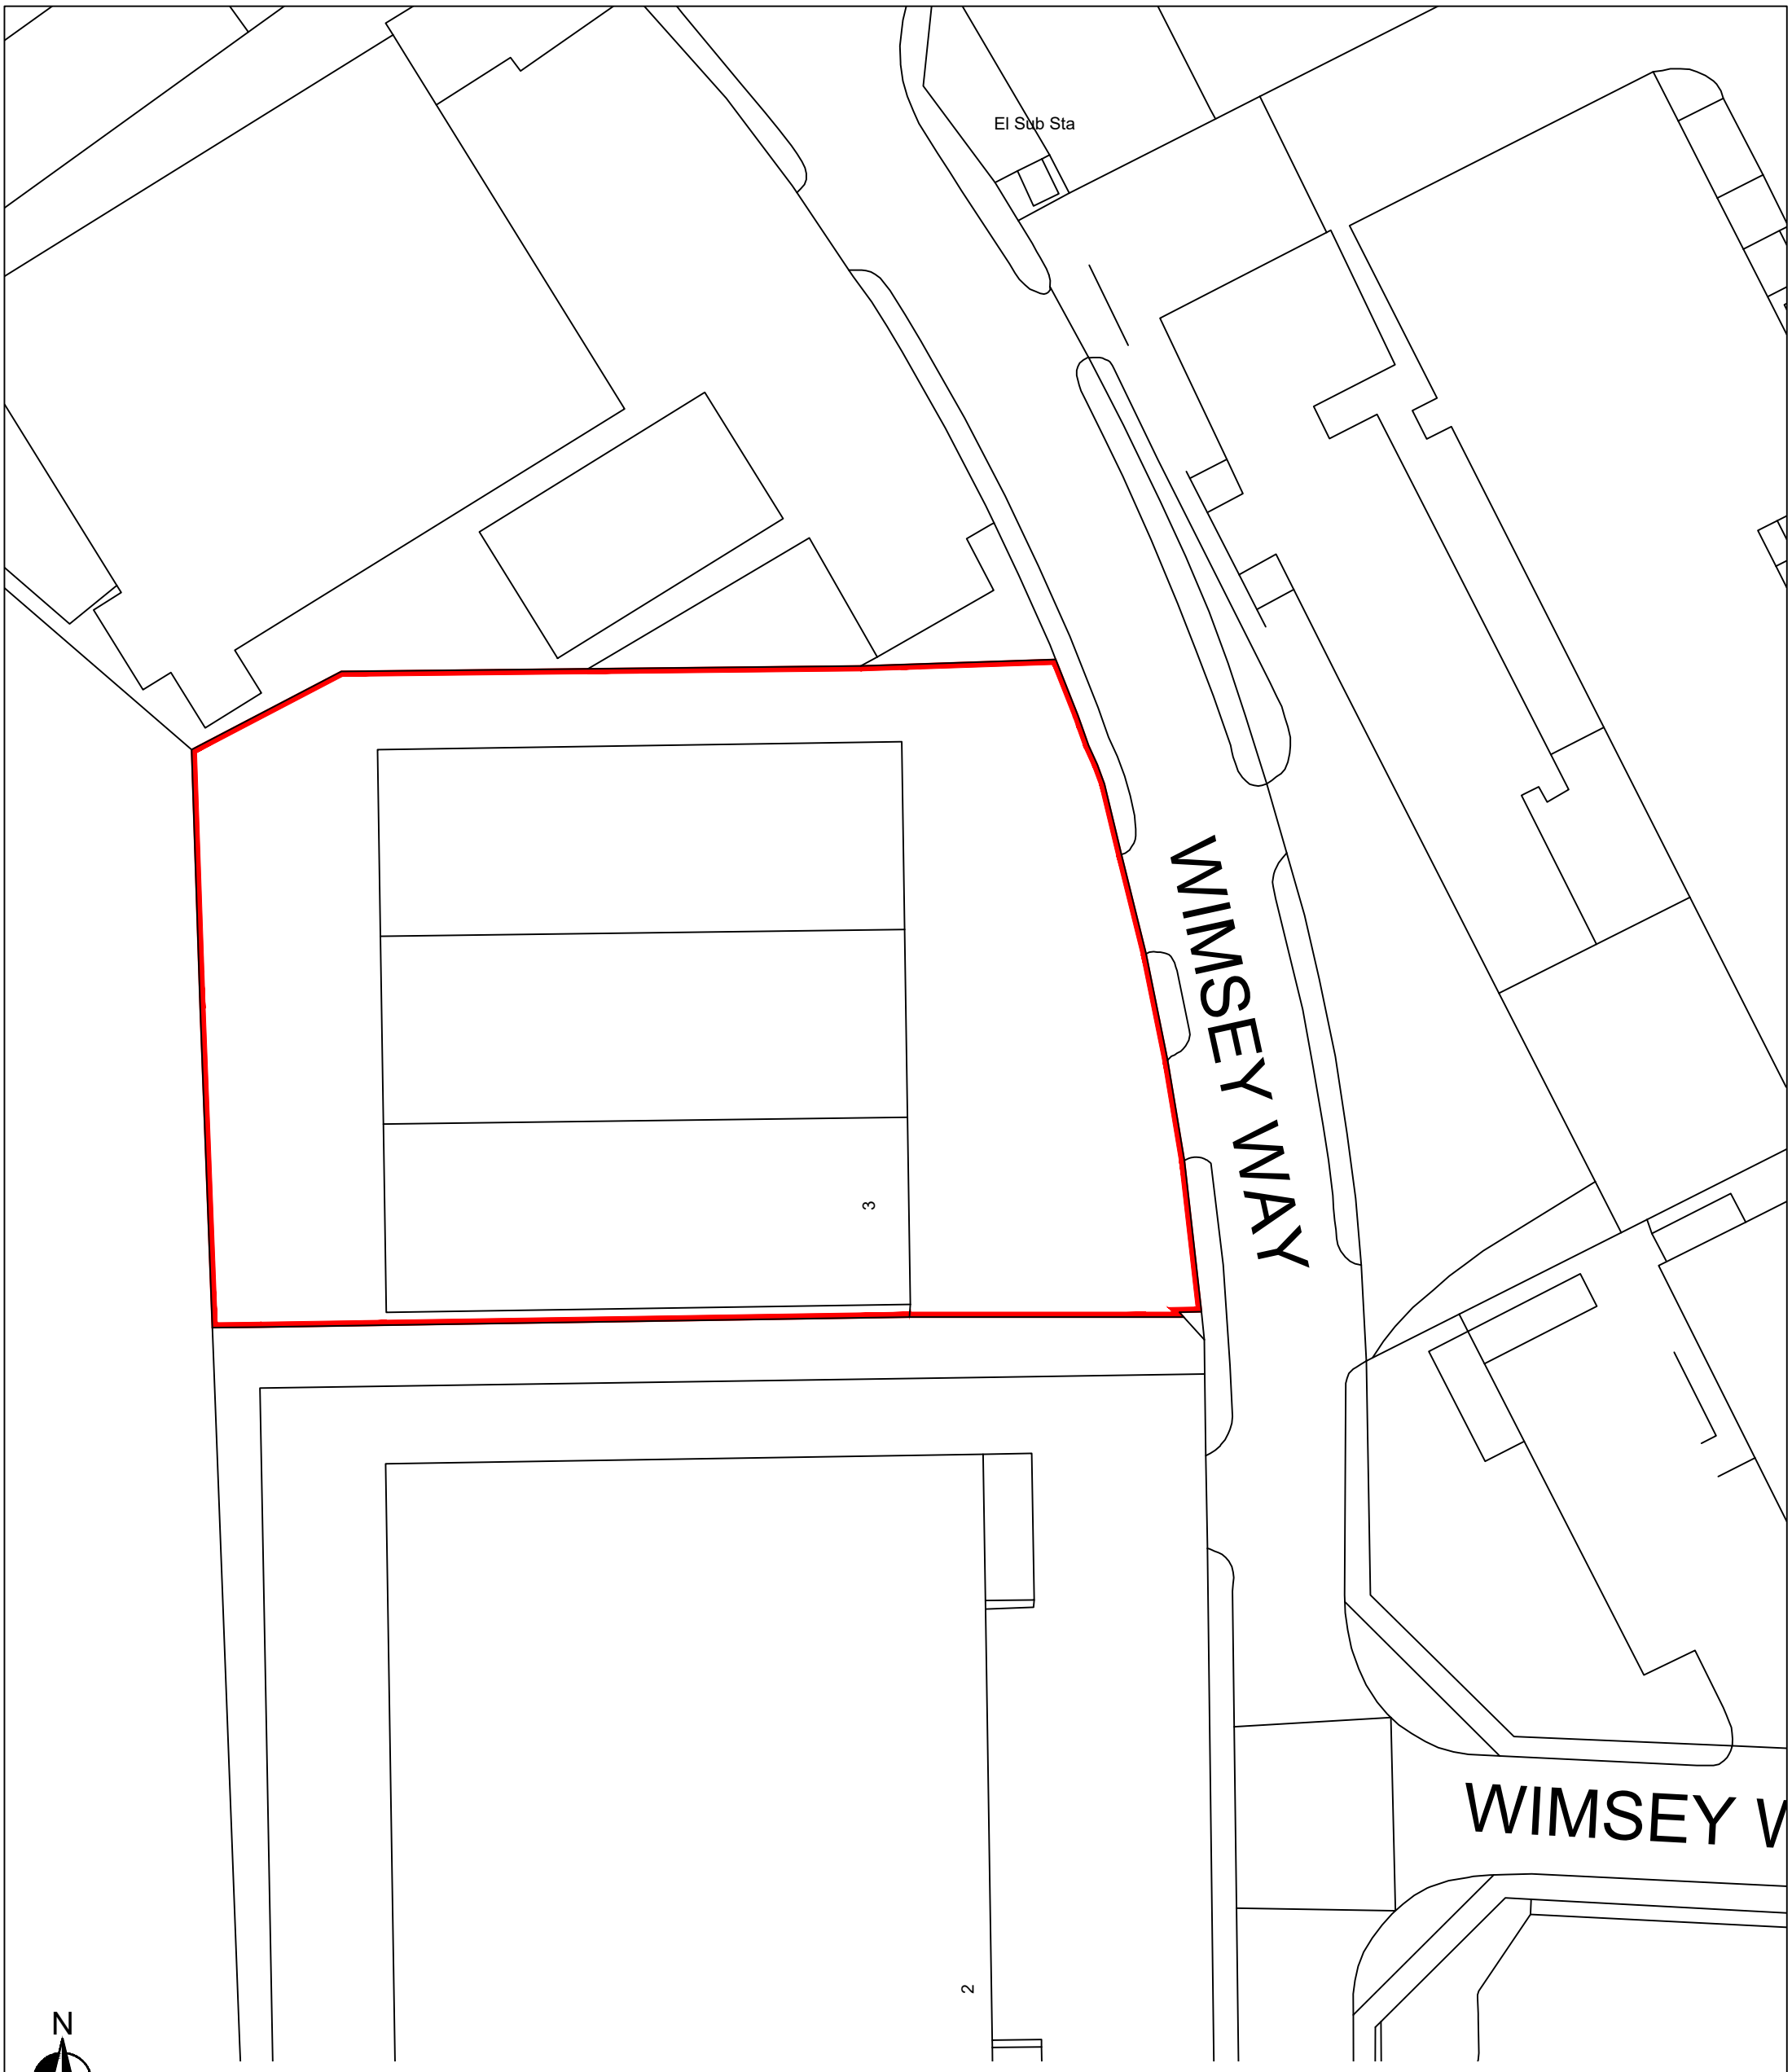


N

Site Location Plan Scale 1:500

Scale 1:500

0 10 20 50

Ordnance Survey (c) Crown Copyright 2026. All rights reserved. Licence number 100022432

NOTES
All critical measurements should be checked on site prior to design work being undertaken.

No liability will be taken for this plan if passed on to 3rd parties.

Any colouring, shading or wording detailed on the plan are not the responsibility of Survey Hub.

= EXTENT OF PROPERTY

PROJECT
Unit 3
Alfreton Trading Estate
Wimsey Way
Somercotes
Alfreton

CLIENT
Equip Outdoor Technologies UK Ltd

SCALE
1:500

PAPER SIZE
A3

DRAWN
CM

CHECKED
MG

Drawing No.
SH12899

DATE
23/03/2026

Survey Hub
Property, Land & Compliance
mail@surveyhub.co.uk 0115 7141123