



PROPOSED GROUND FLOOR PLAN

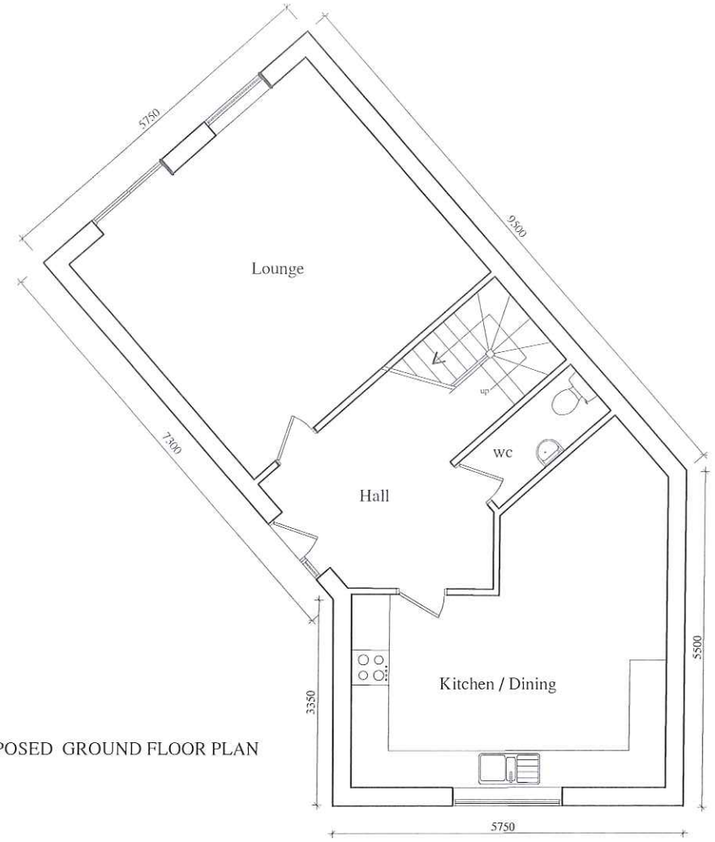

LOCATION PLAN Scale 1:1250

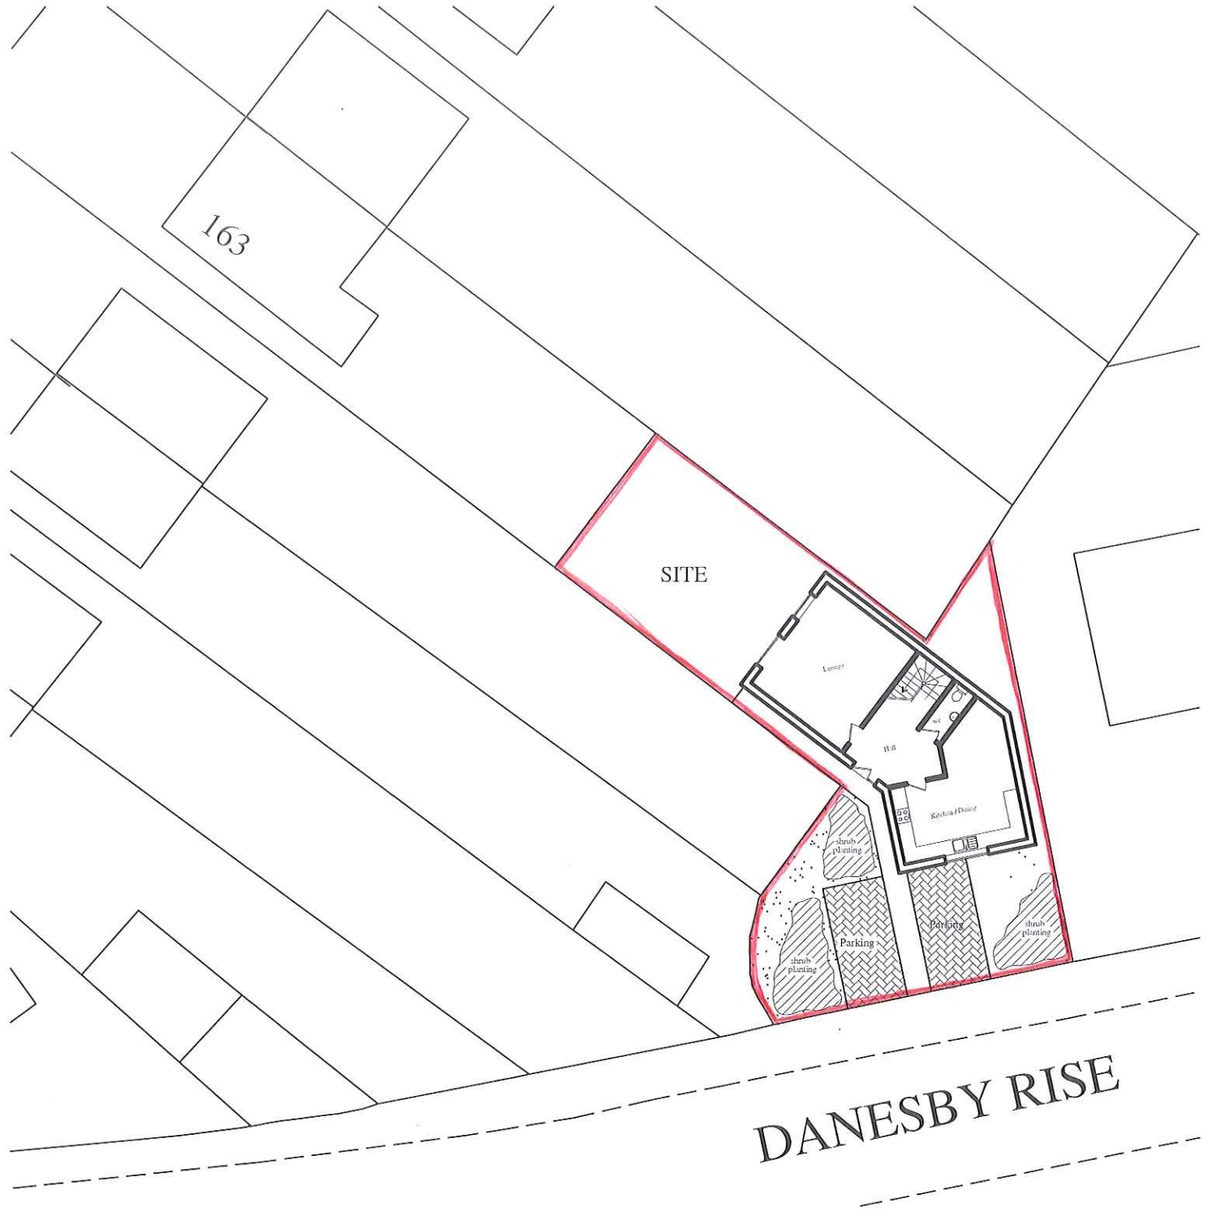

BLOCK PLAN Scale 1:250

Rev.B. Dormer Bungalow introduced. 2.1.20
Rev.A. Bungalow redesigned and resited. 24.11.16

NTR Design & Build Limited

NTR Design & Build limited
212a Derby Road
Swanwick
Derbys DE55 1AD
Telephone 07966 432317
Fax 01773 609233
Email - ntrdesign@btinternet.com

Project Title
LAND REAR OF 163 DERBY ROAD,
DENBY, DERBYSHIRE. DE5 8NQ

Drawing
PROPOSED DORMER BUNGALOW
PLANNING DRAWING

Scale	Drawn By	Revision
1:100 1:1250	NTR	B.
Date	Drawing No	
NOV. 2015	AE1/11/15	