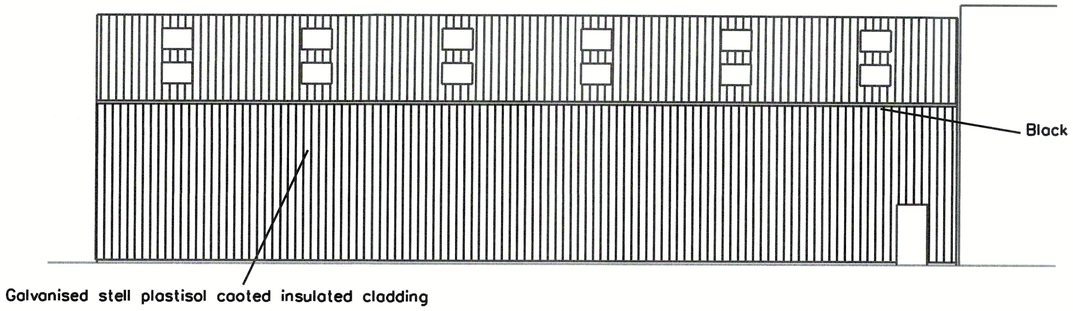

SOUTH ELEVATION

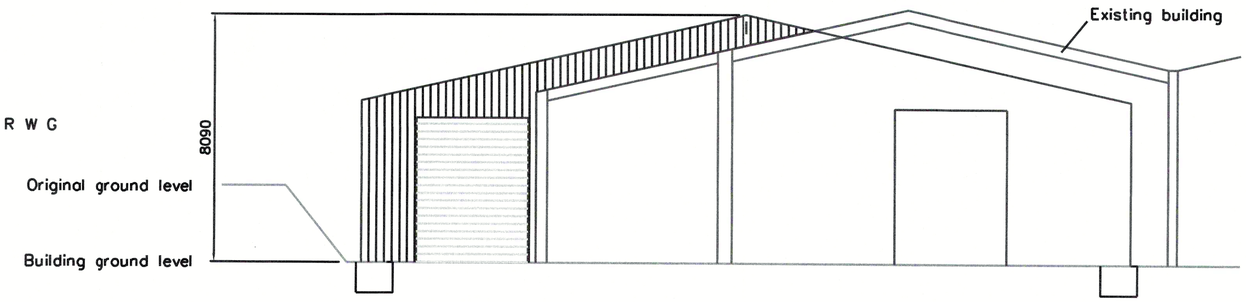

EAST ELEVATION

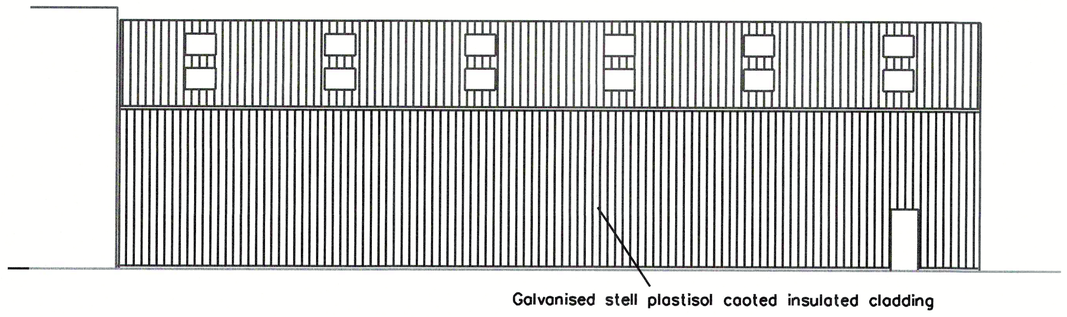

NORTH ELEVATION

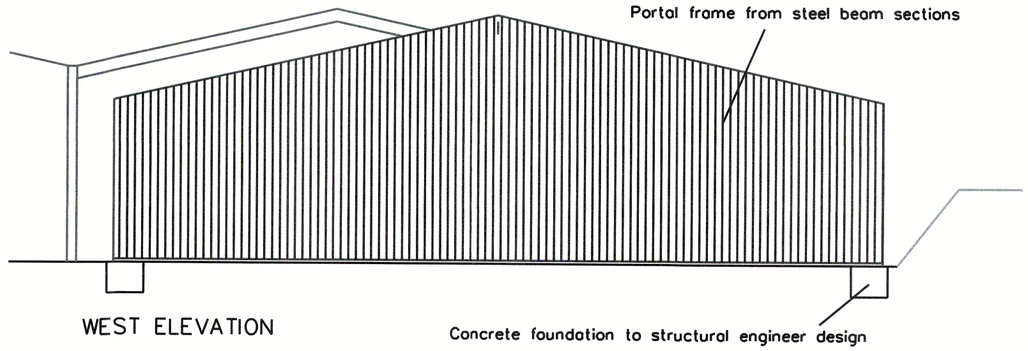

WEST ELEVATION

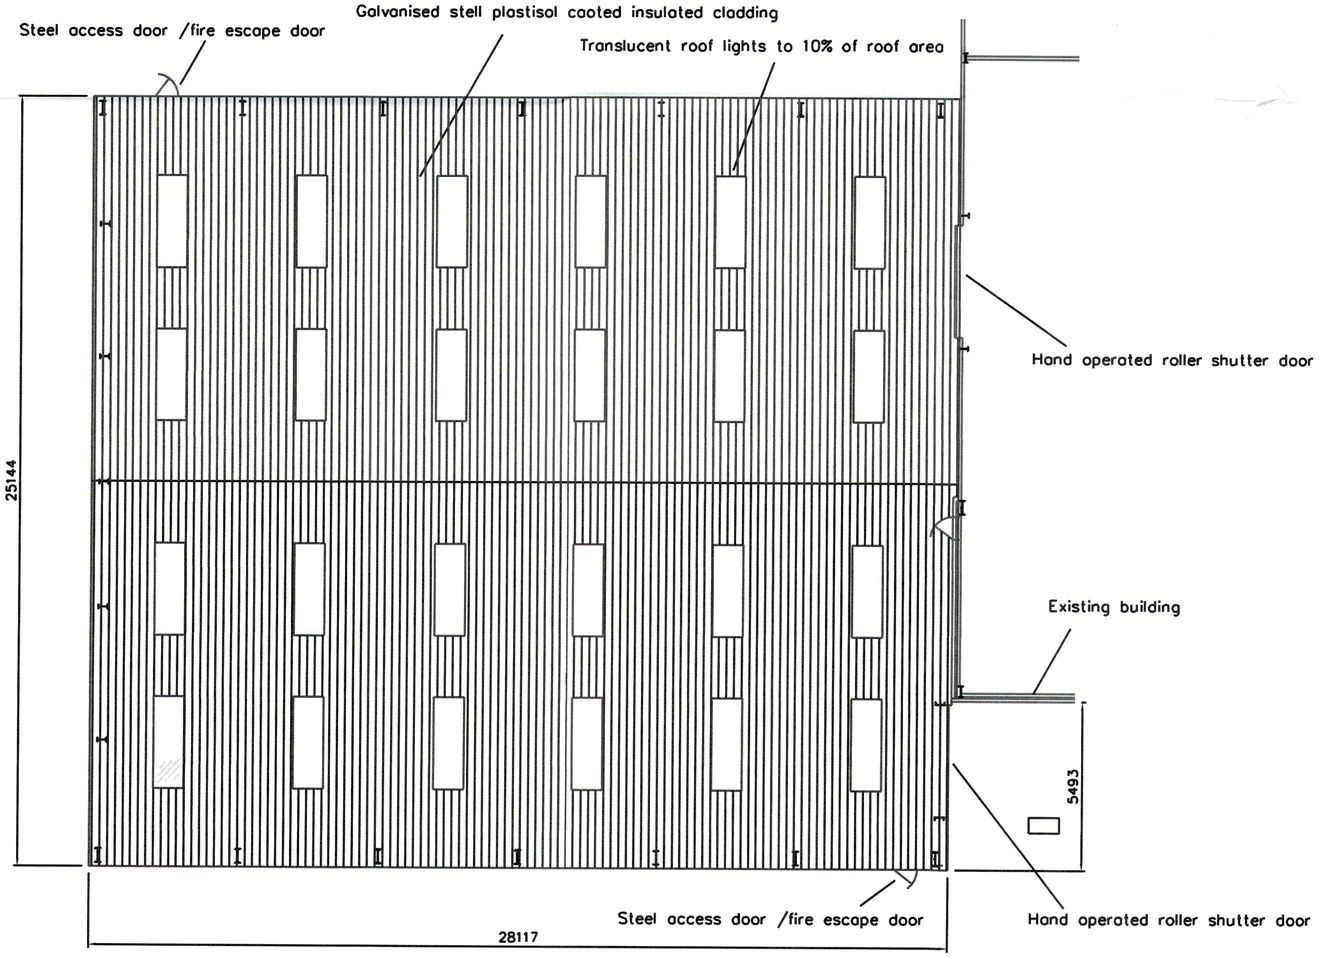

N

DATE	REV
CONTRACT	MIDLAND ROAD TRANSPORT GROUP EXHIBITION GALLERY EXTENSION
TITLE	PROPOSED ELEVATIONS
DATE 26 4 26	SCALE 1:100 @ A1
DRN J I P	DRAWING No 2026 – 5 AV
	REV