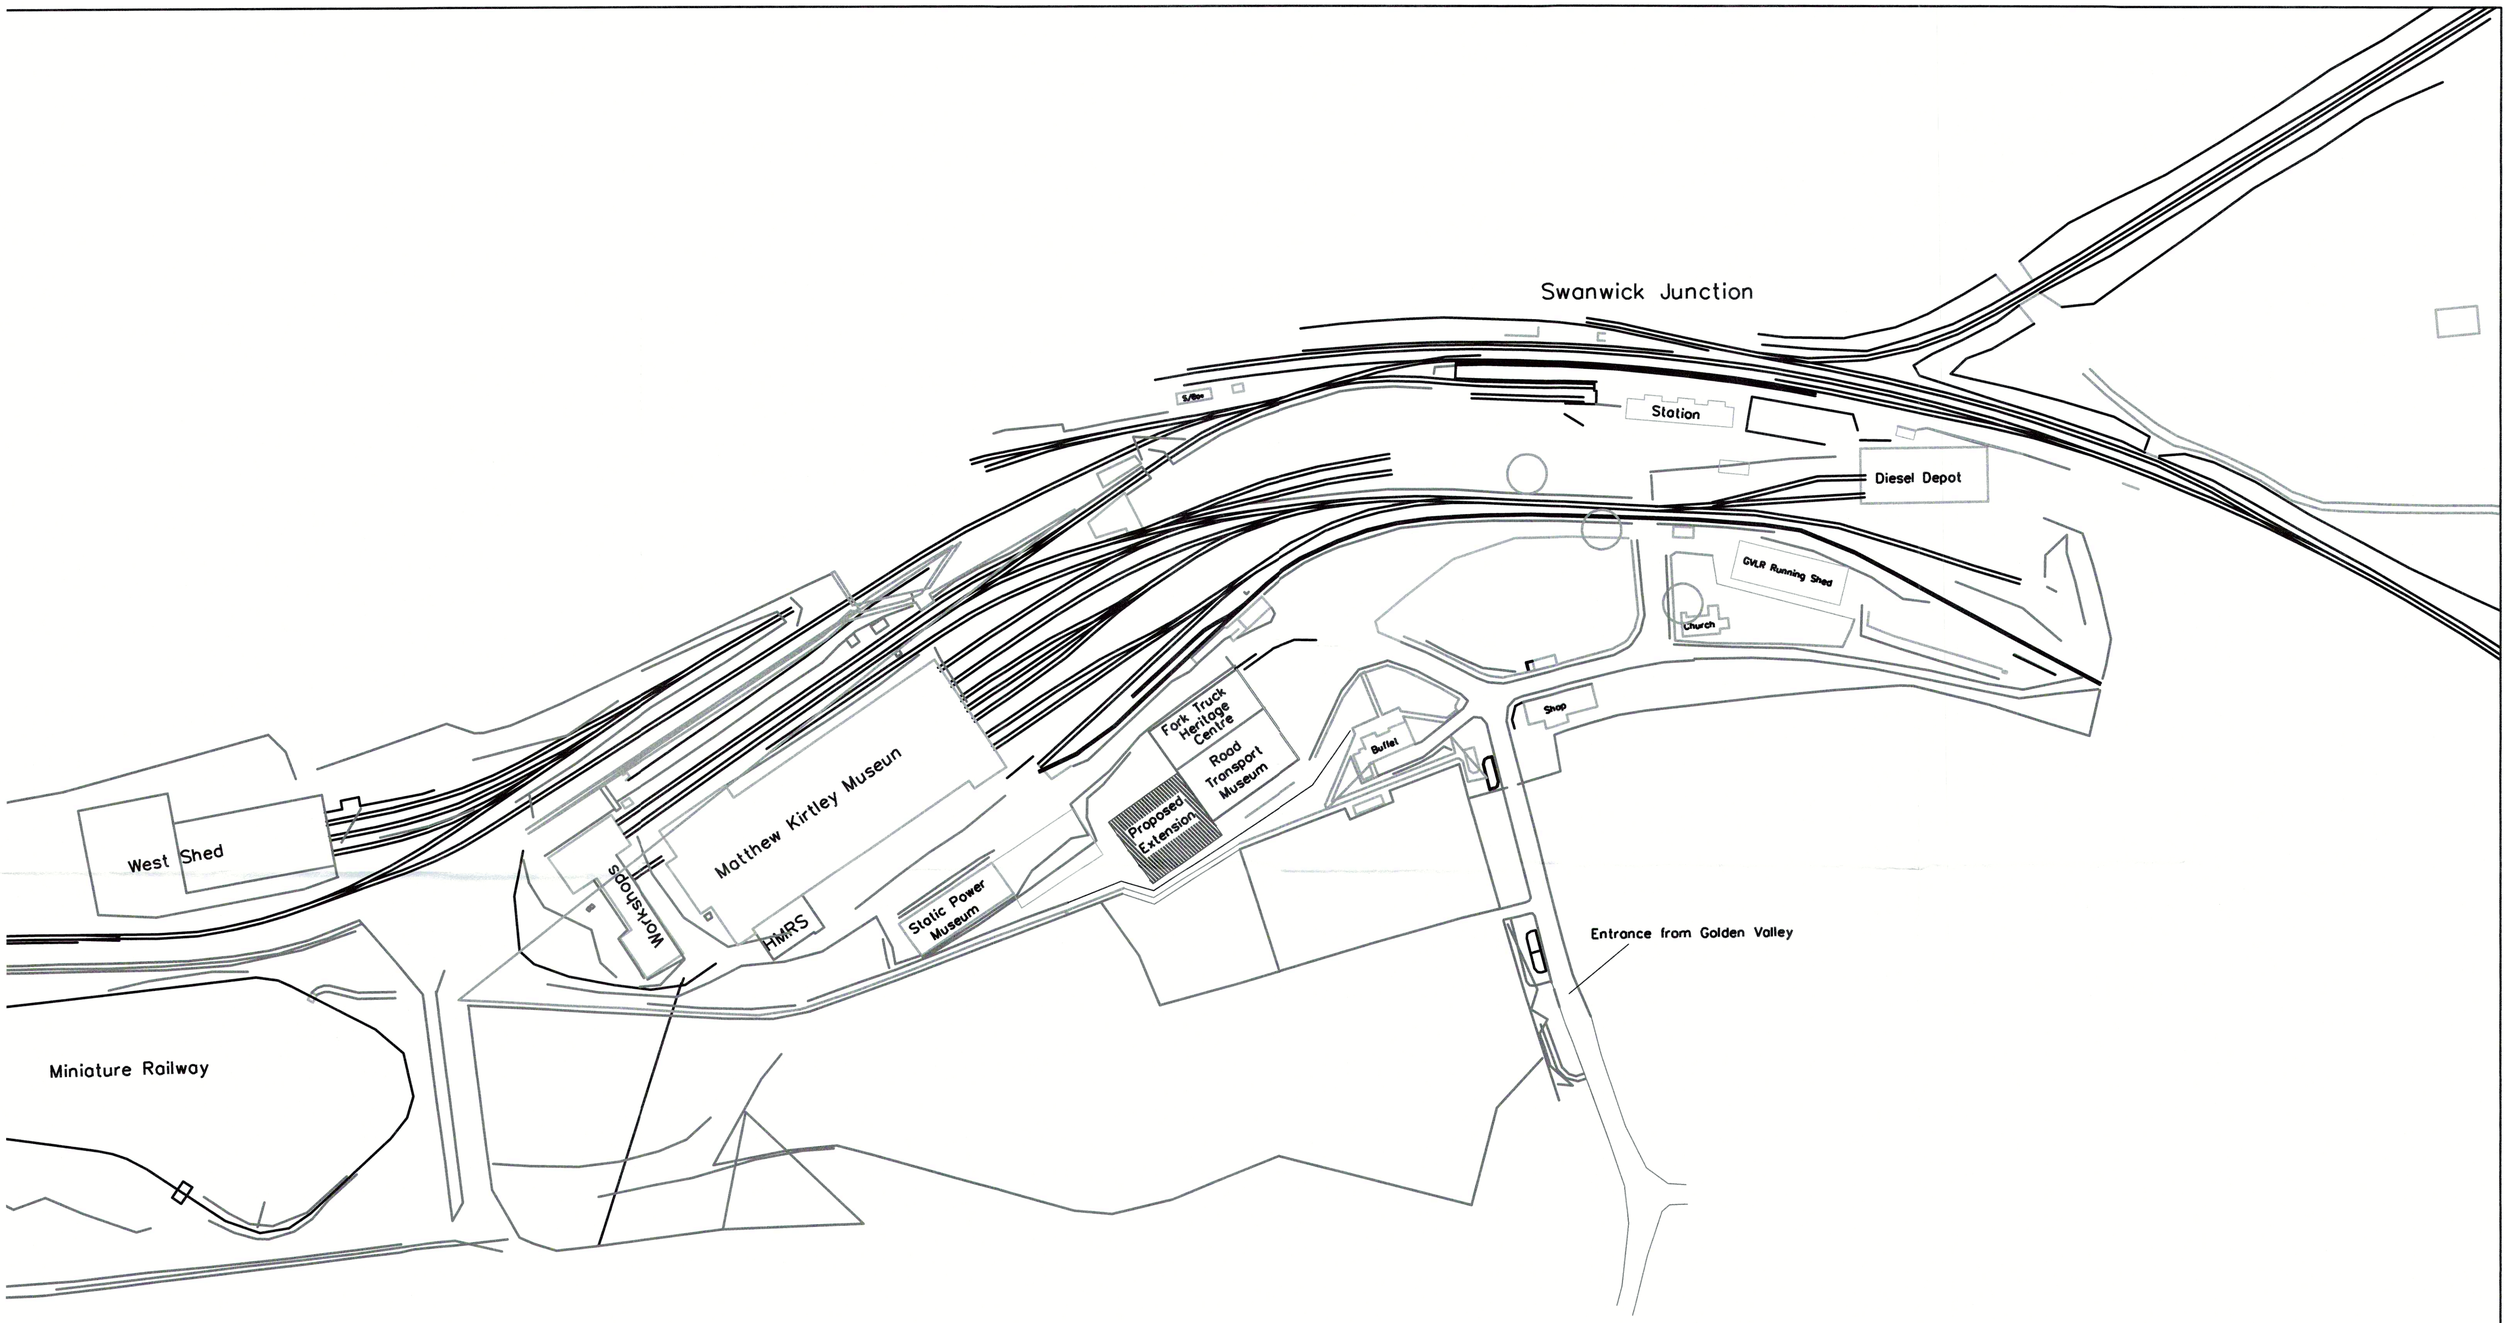

Midland Railway Trust Ltd

Museum Site – Swanwick Junction

Scale 1 : 1250 @A1

N

DATE		REV
CONTRACT: MIDLAND ROAD TRANSPORT GROUP EXHIBITION GALLERY EXTENSION		
TITLE: SITE PLAN		
DATE: 26 4 16	SCALE: 1:1250	DRAWING No: 2016 - 1 REV