D G ALLEN, PROPOSED AGRICULTURAL BUILDING, BARDEN FARM, MAIN ROAD, SMALLEY

ELEVATIONS (2) 1:100 @ A4 MAY 2026

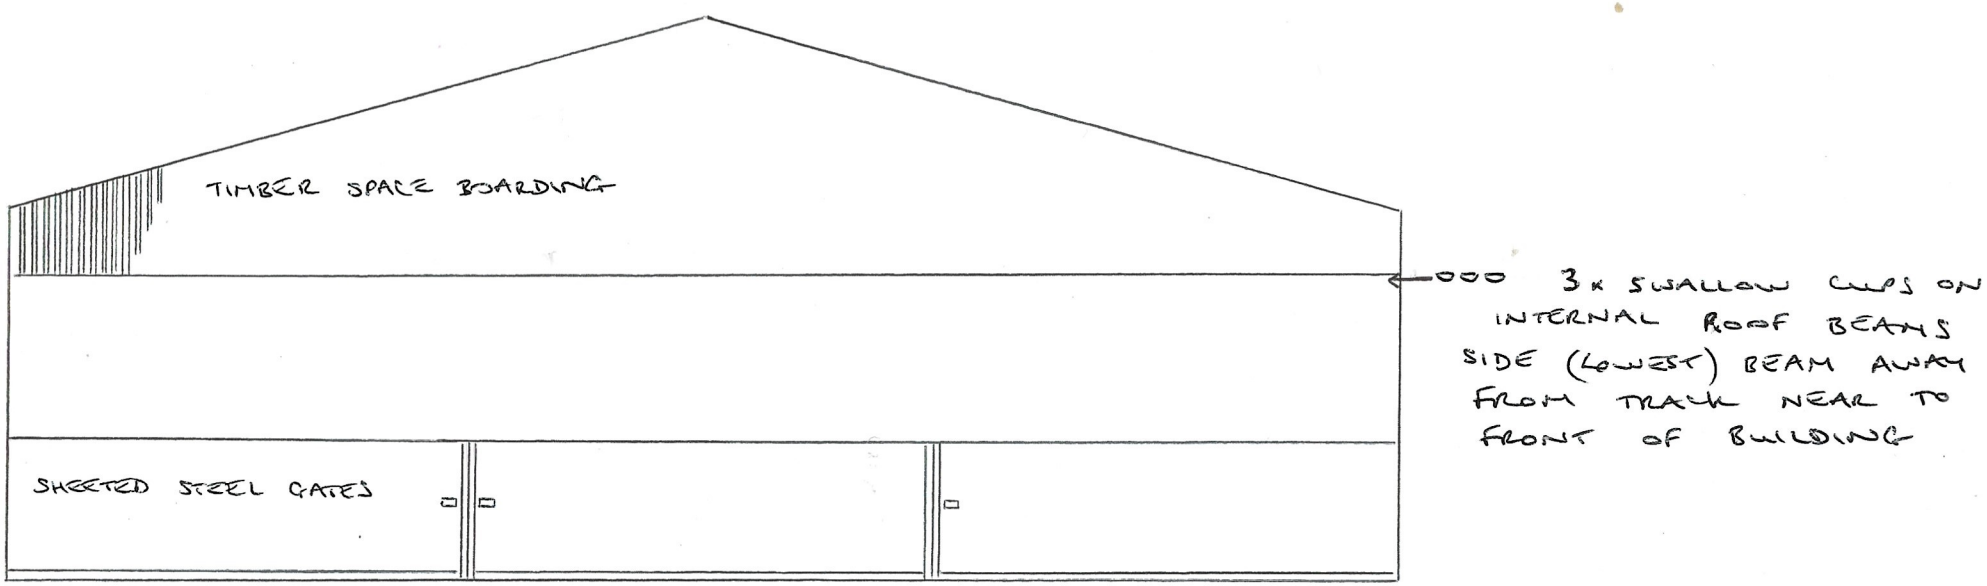

NORTHWEST ELEVATION

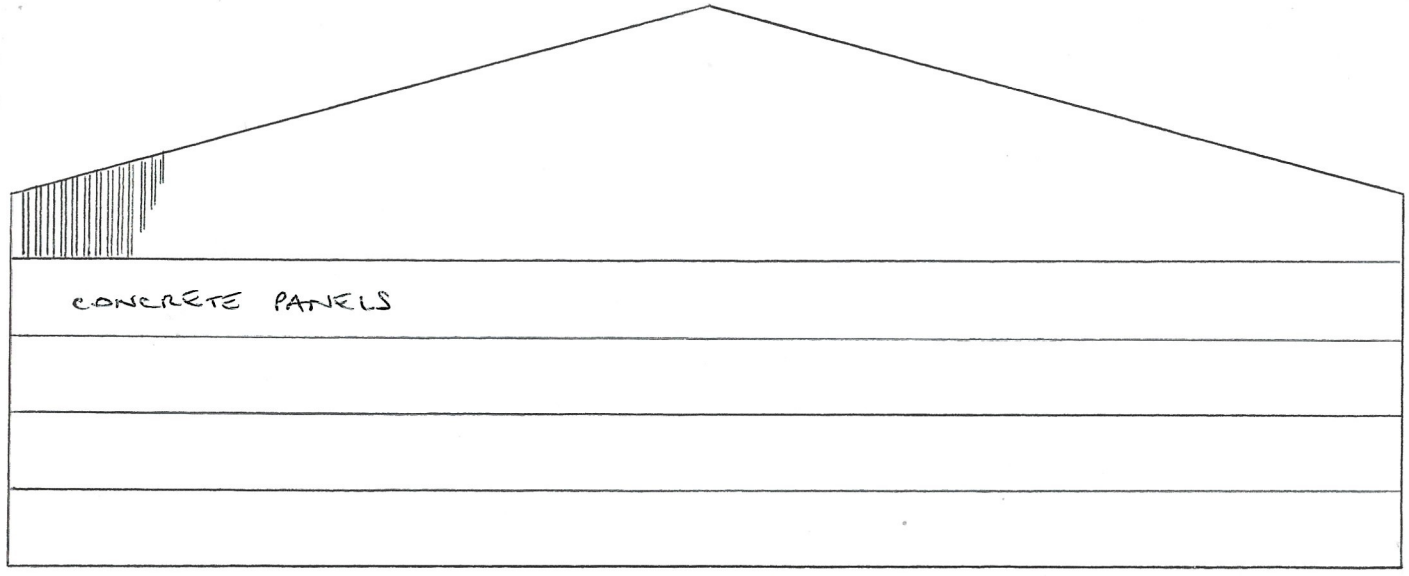

SOUTHEAST ELEVATION