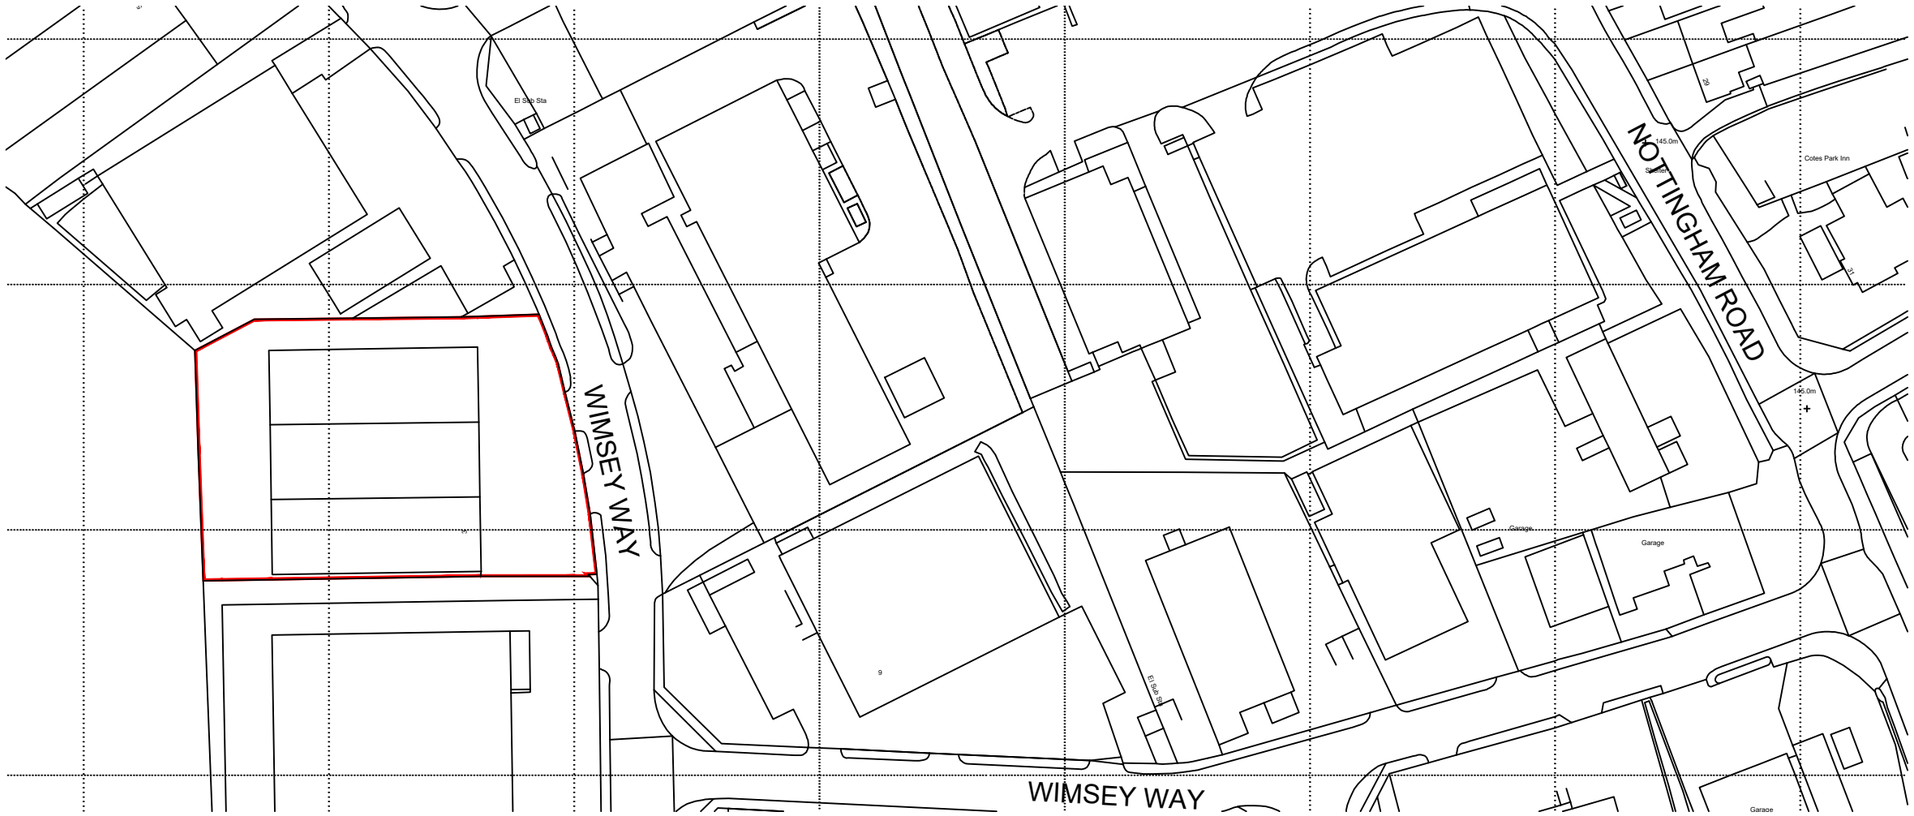


N

Site Location Plan Scale 1:1250

Ordnance Survey (c) Crown Copyright 2026. All rights reserved. Licence number 100022432

Scale 1:1250

0 25 50 125

NOTES

All critical measurements should be checked on site prior to design work being undertaken.

No liability will be taken for this plan if passed on to 3rd parties.

This drawing has been created in accordance with the Land Registry Practice Guide 40.

Any colouring, shading or wording detailed on the plan are not the responsibility of Survey Hub.

= EXTENT OF PROPERTY

PROJECT

Unit 3
Alfreton Trading Estate
Wimsey Way
Somercotes
Alfreton

CLIENT
Equip Outdoor Technologies UK Ltd

SCALE	PAPER SIZE
1:1250	A3

DRAWN	CHECKED
CM	MG

Drawing No.	DATE
SH12899	01/06/2026

Survey Hub
Property, Land & Compliance
mail@surveyhub.co.uk 0115 7141123