INTERNAL

EXTERNAL

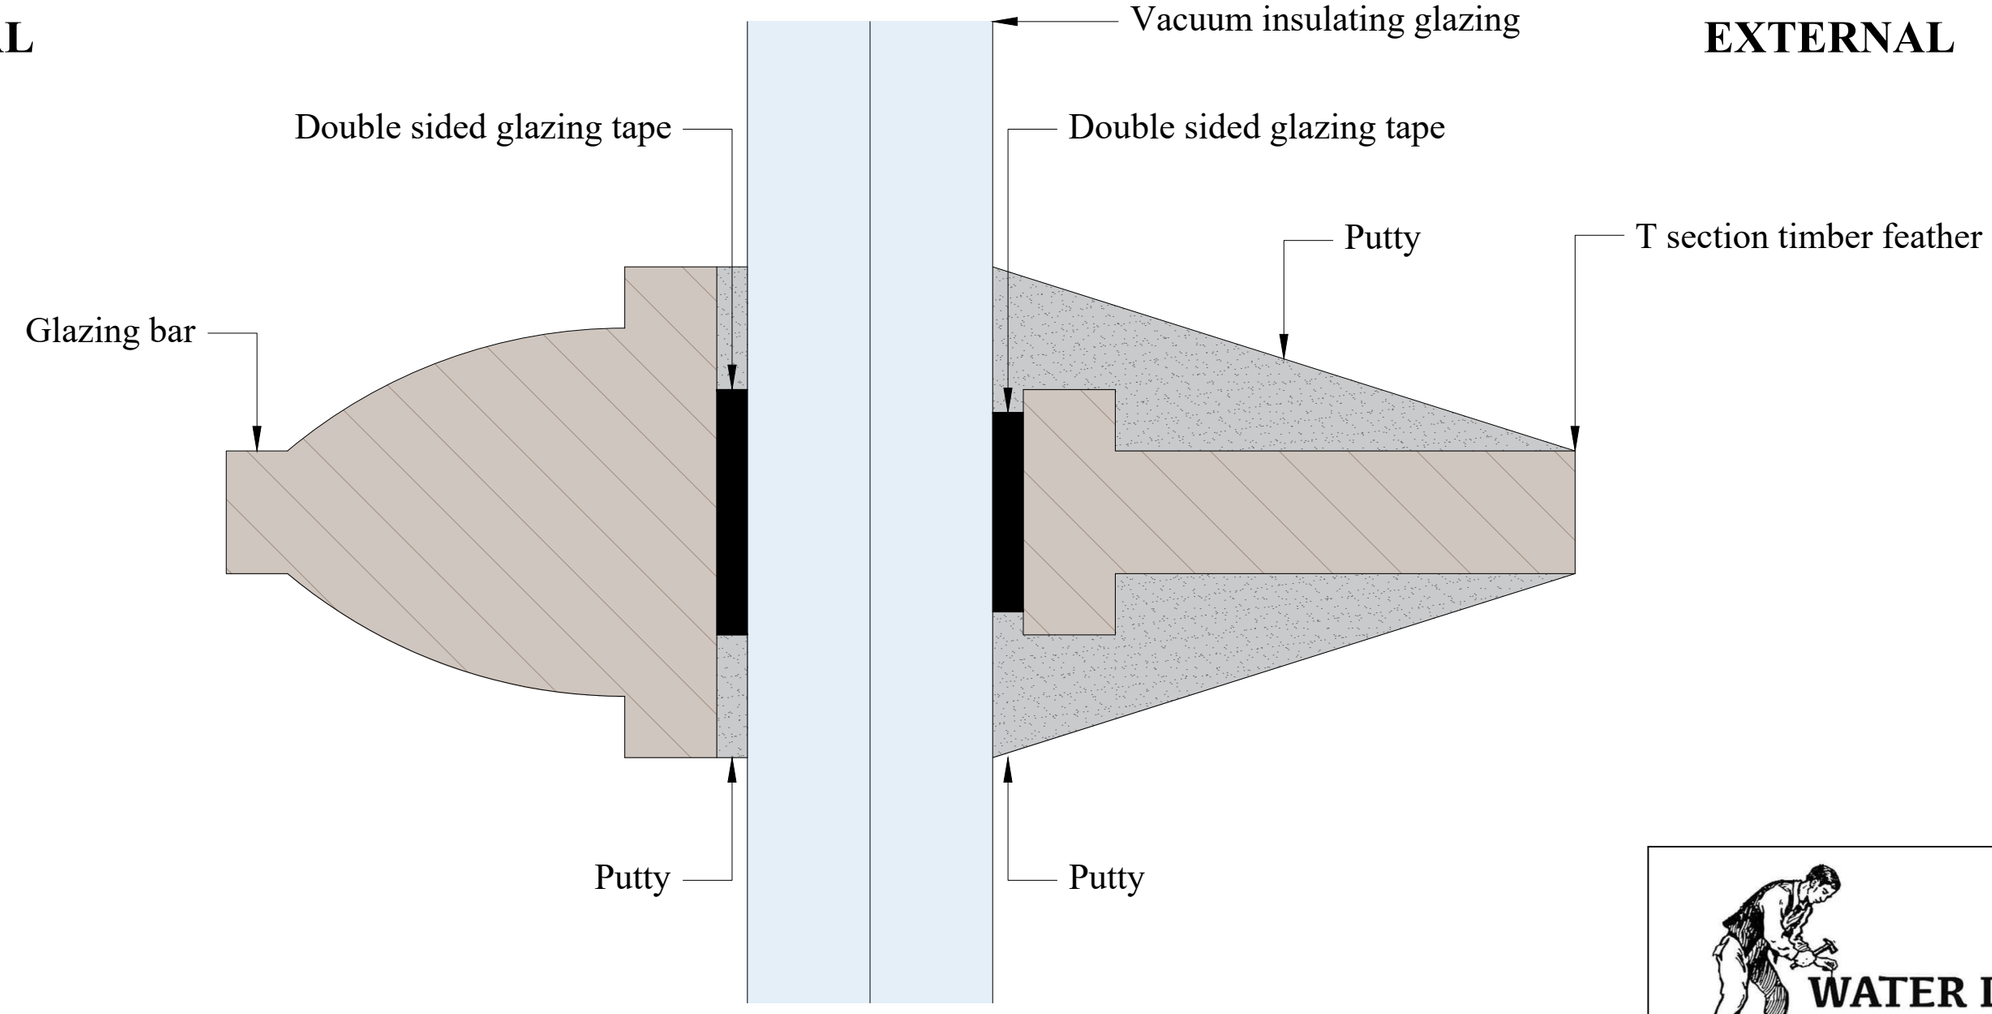

1 GLAZING BAR DETAIL

Scale: 5:1

0mm 2 4 6 8 10

WATER LANE JOINERY

Project Title: **STANDARD DETAILS**	
Drawing Title: **APPLIED GLAZING BAR DETAIL**	
Drawing No: **00-001**	Drawn / Check: **CFE / WK**
First Issue: **FEBRUARY 2026**	Current Issue : **JUNE 2026**
Scale: **5:1 at A3**	Revision: **A**