AVA/2024/0418 BLOCK PLAN CAR PARKING. STONES FARM, MARKEATON, DERBY DE22 4NH

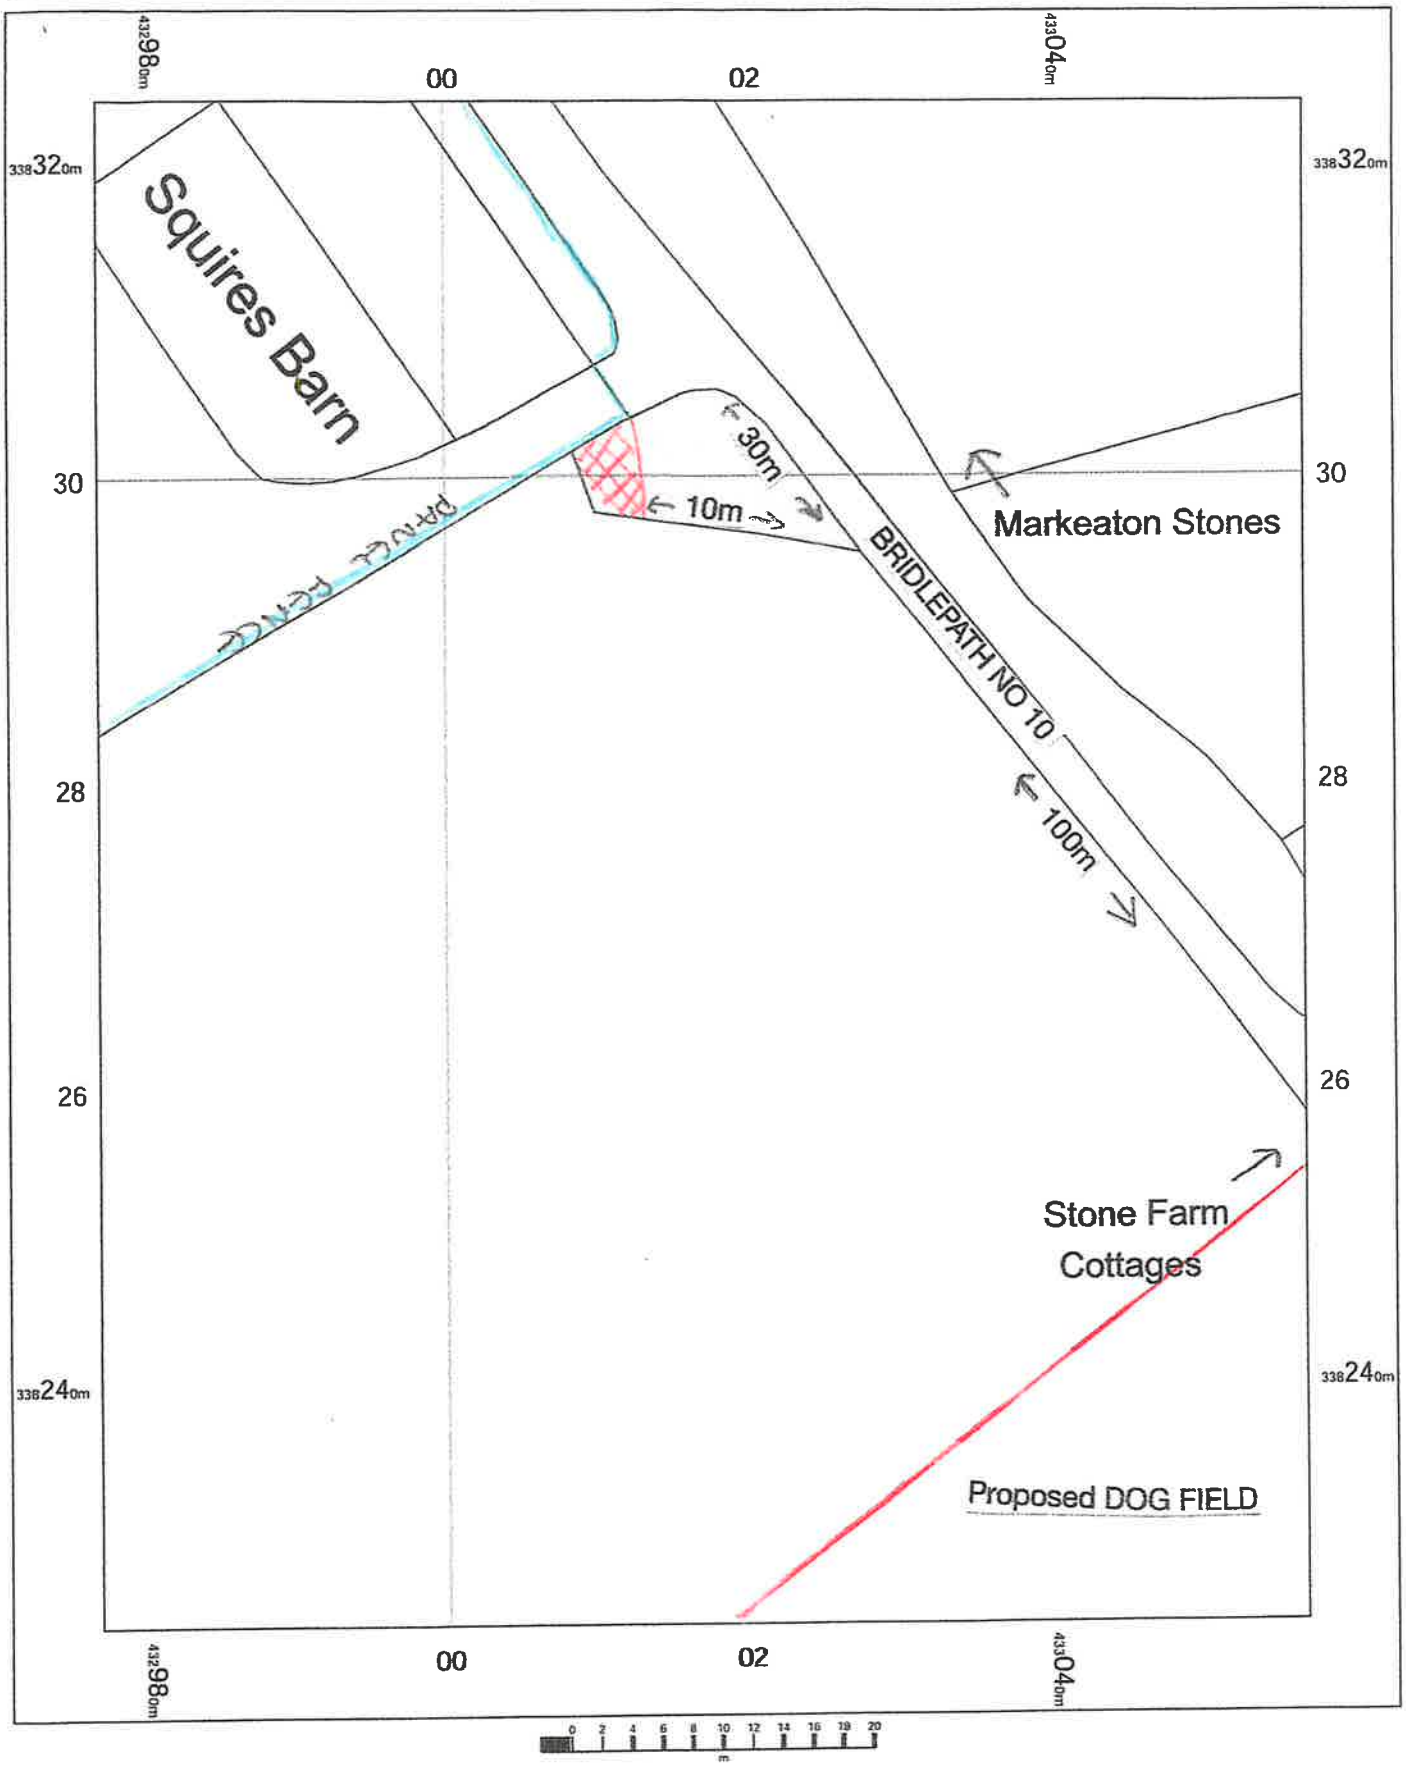

Hard standing

trailers

OS MasterMap 1250/2500/10000 scale
Tuesday, September 3, 2024, ID: JEW-01182900
maps.johnewright.com

1:500 scale print at A4, Centre: 433017 E, 338275 N

N

johnewright