

08 05 Proposed Elevations.
1:50

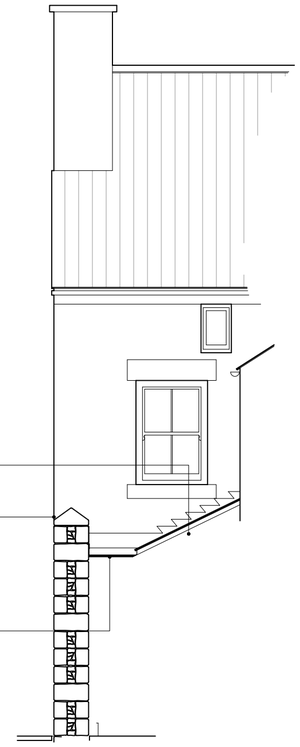

08 05 Proposed Section A - A.
1:50

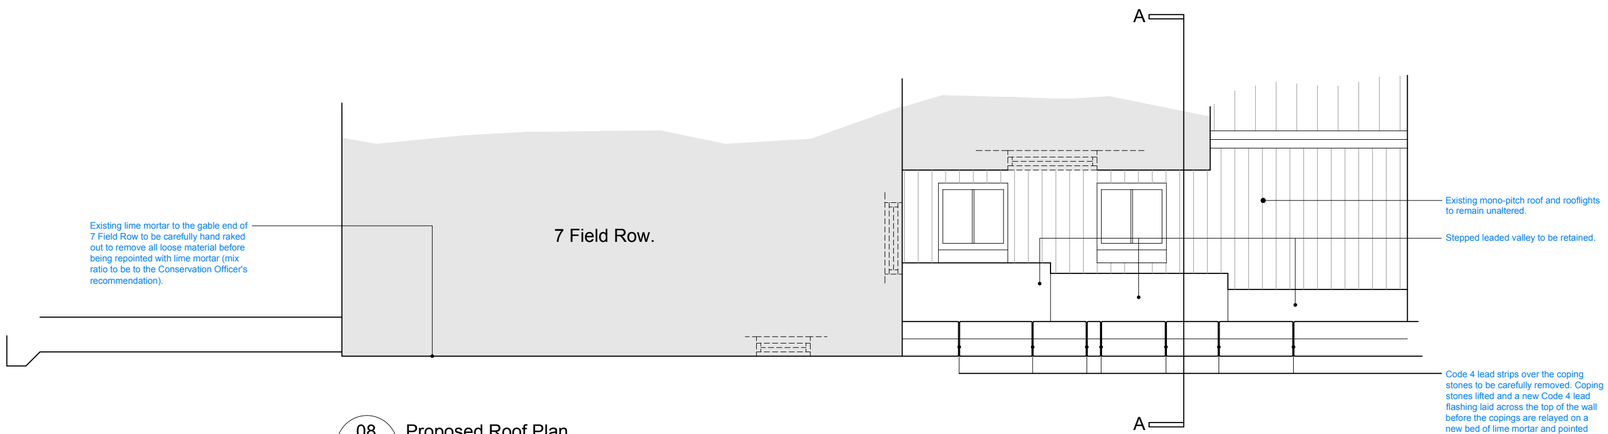

08 05 Proposed Roof Plan.
1:50

Rev.	Drawn	Comments	Date

Status Listed Building Consent

dkmy architects ltd
Davidson Keighley Marston Yat
a: 10 Spencer Road, Belper, Derbyshire DE56 1JY
e: info@dkmy.co.uk
m: 07847 328 233
w: www.dkmy.co.uk

PROJECT
Repairs to 7 Field Row, Belper. Derbyshire. DE56 1DH.

CLIENT
L. Lloyd

TITLE
Proposed plan, section and elevations.

DRAWN	CHECKED	
RjK	MK	
NUMBER	REVISION	ORIGINAL SIZE
26-124-08-10	/	A2
SCALE	DATE	
1:50	May 2026	

FILE: *26-124 - survey.dwg*