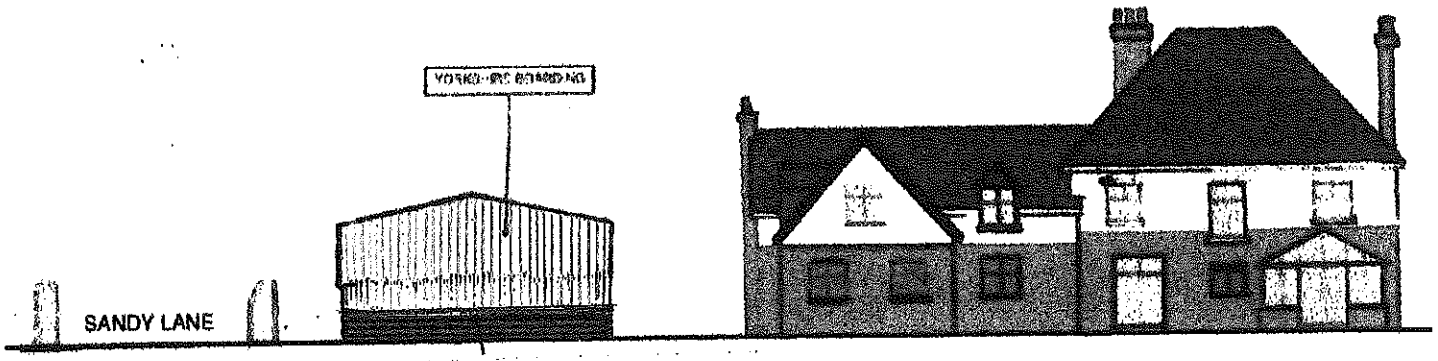

3.75m long x 1.0m high x 0.1m thick fair-faced concrete panels.
downwards. Yorkshire boarding extended

NORTH ELEVATION

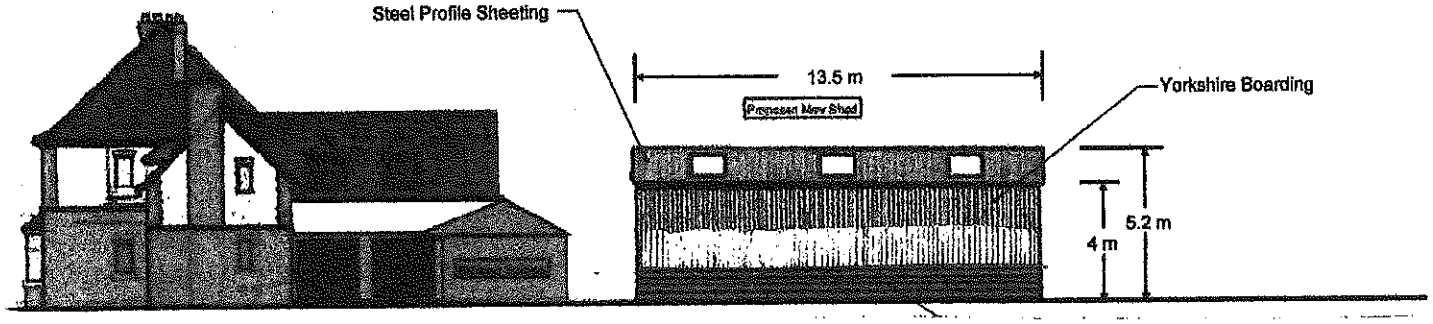

EAST ELEVATION

3.75m long x 1.0m high x 0.1m thick fair-faced concrete panels.
Yorkshire boarding extended

PROPOSED SHED – BRACKLEY HOUSE, BRACKLEY GATE, MORLEY, DE7 6DJ		
Date; 3/06/2026	Drawing No. BHS 2A	Scale 1:250