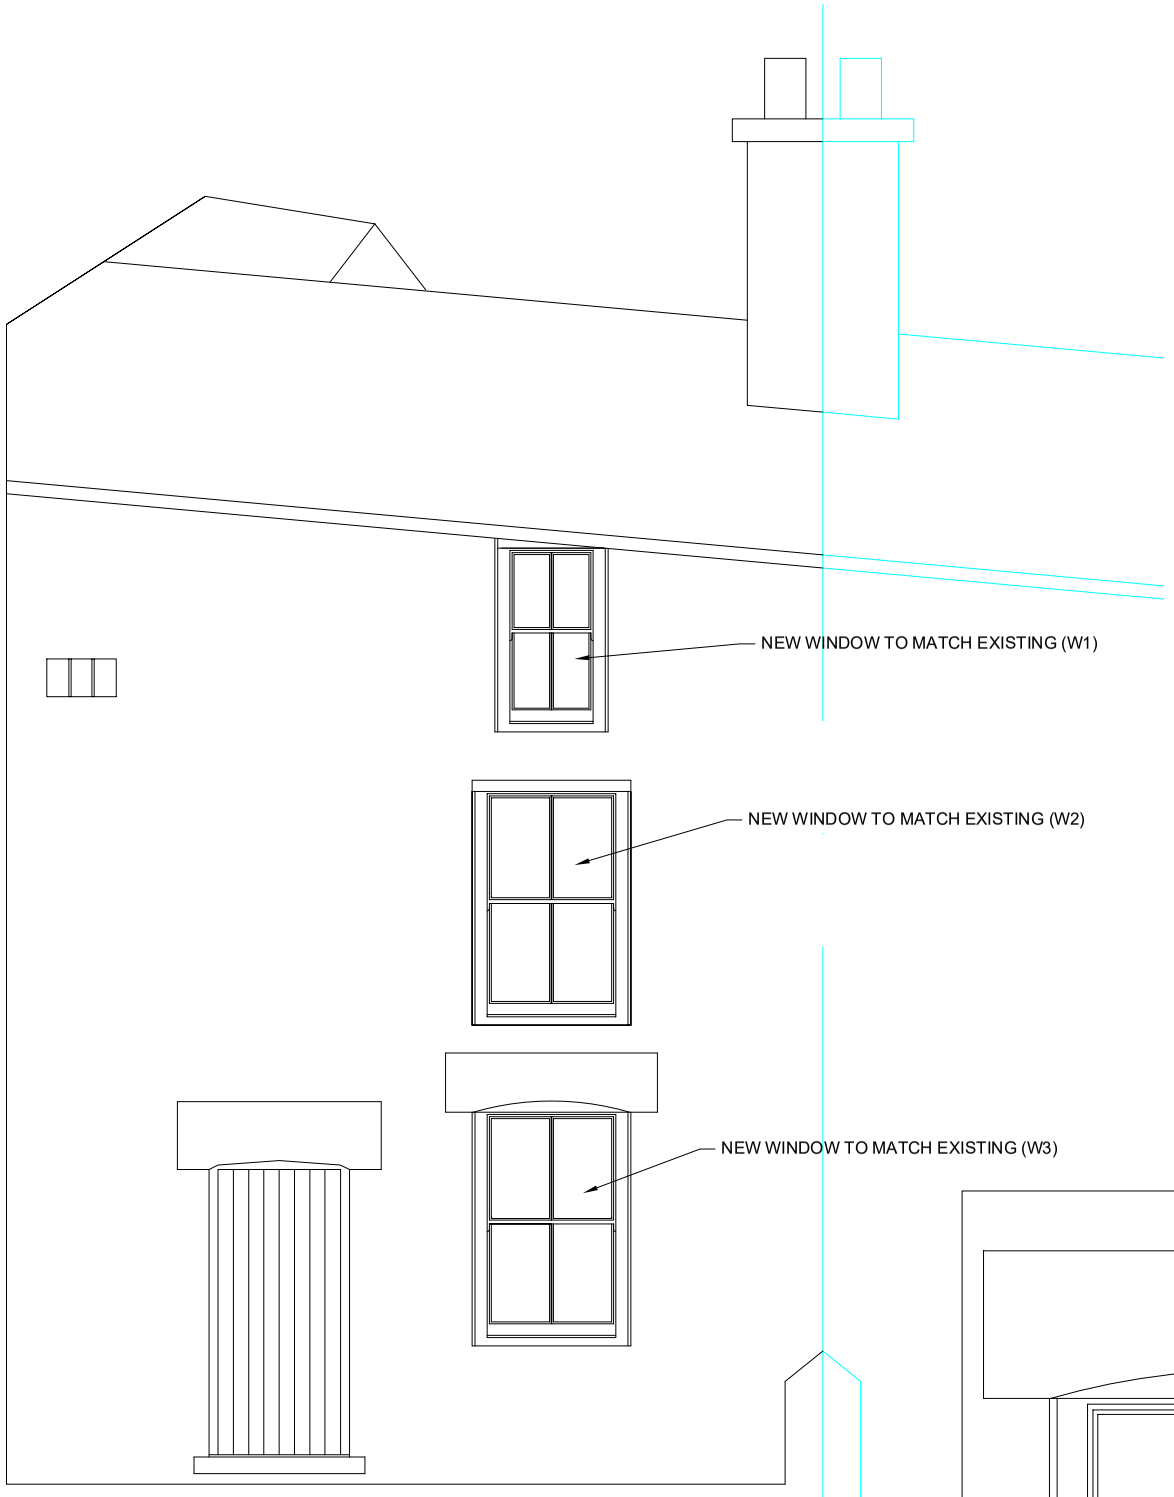

EXISTING AND PROPOSED ELEVATION

SCALE 1:50 AT A3

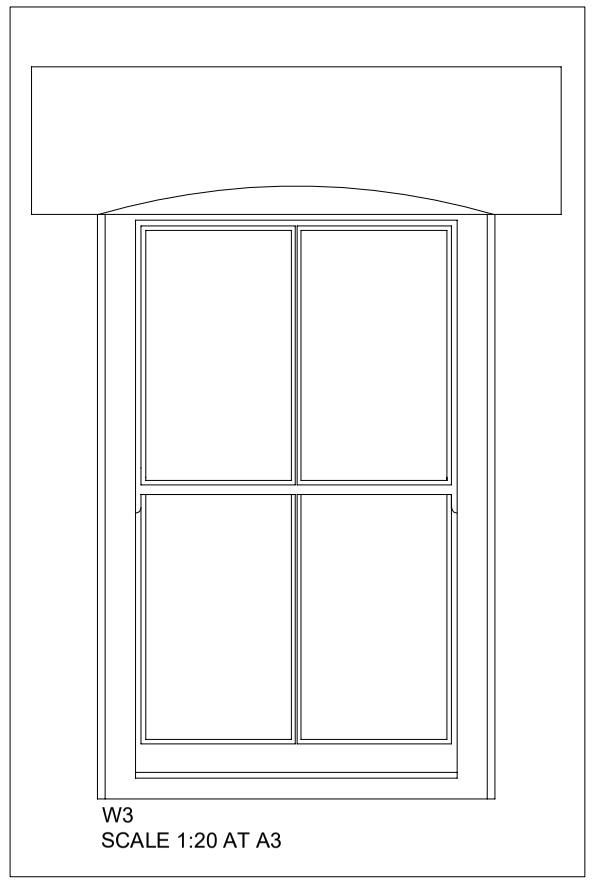

W3
SCALE 1:20 AT A3

EXISTING AND PROPOSED DETAILS FOR REPLACEMENT WINDOWS AT 5 CHEVIN ALLEY, DE56 0QE

APPLICATION REF: AVA/2026/0354

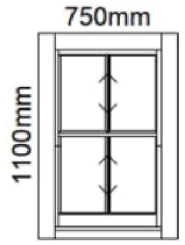

Sliding Sash - (W1) 1

2nd Floor
Archtop Joinery Heritage Sliding Sash Window. 4mm Pilkington Optiwhite K / 4mm gas filled krypton/ 4mm float (12mm) with a U-value of 1.9W/m2K
Traditional Sliding Sash - Chains & Weights - Satin Chrome fittings.
Timber Type: K D Sapele
Archtop 3 Coat Fully Finished Paint System
U-value=0.00
26.10 kgs

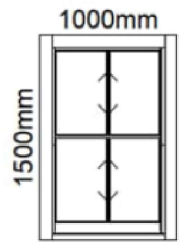

Sliding Sash - (W2) 1

1st Floor.
Archtop Joinery Heritage Sliding Sash Window. 4mm Pilkington Optiwhite K / 4mm gas filled krypton/ 4mm float (12mm) with a U-value of 1.9W/m2K
Traditional Sliding Sash - Chains & Weights - Satin Chrome fittings.
Timber Type: K D Sapele
Archtop 3 Coat Fully Finished Paint System
U-value=0.00
36.09 kgs

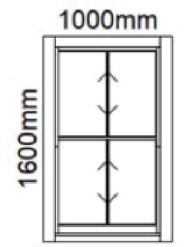

Sliding Sash - (W3) 1

Groung Floor.
Archtop Joinery Heritage Sliding Sash Window. 4mm Pilkington Optiwhite K / 4mm gas filled krypton/ 4mm float (12mm) with a U-value of 1.9W/m2K
Traditional Sliding Sash - Chains & Weights - Satin Chrome fittings.
Timber Type: K D Sapele
Archtop 3 Coat Fully Finished Paint System
U-value=0.00
37.39 kgs





Chevin Alley Elevation windows replaced with traditional sliding sash windows with a single vertical bar as shown in the example image above. Finished in matt white paint.