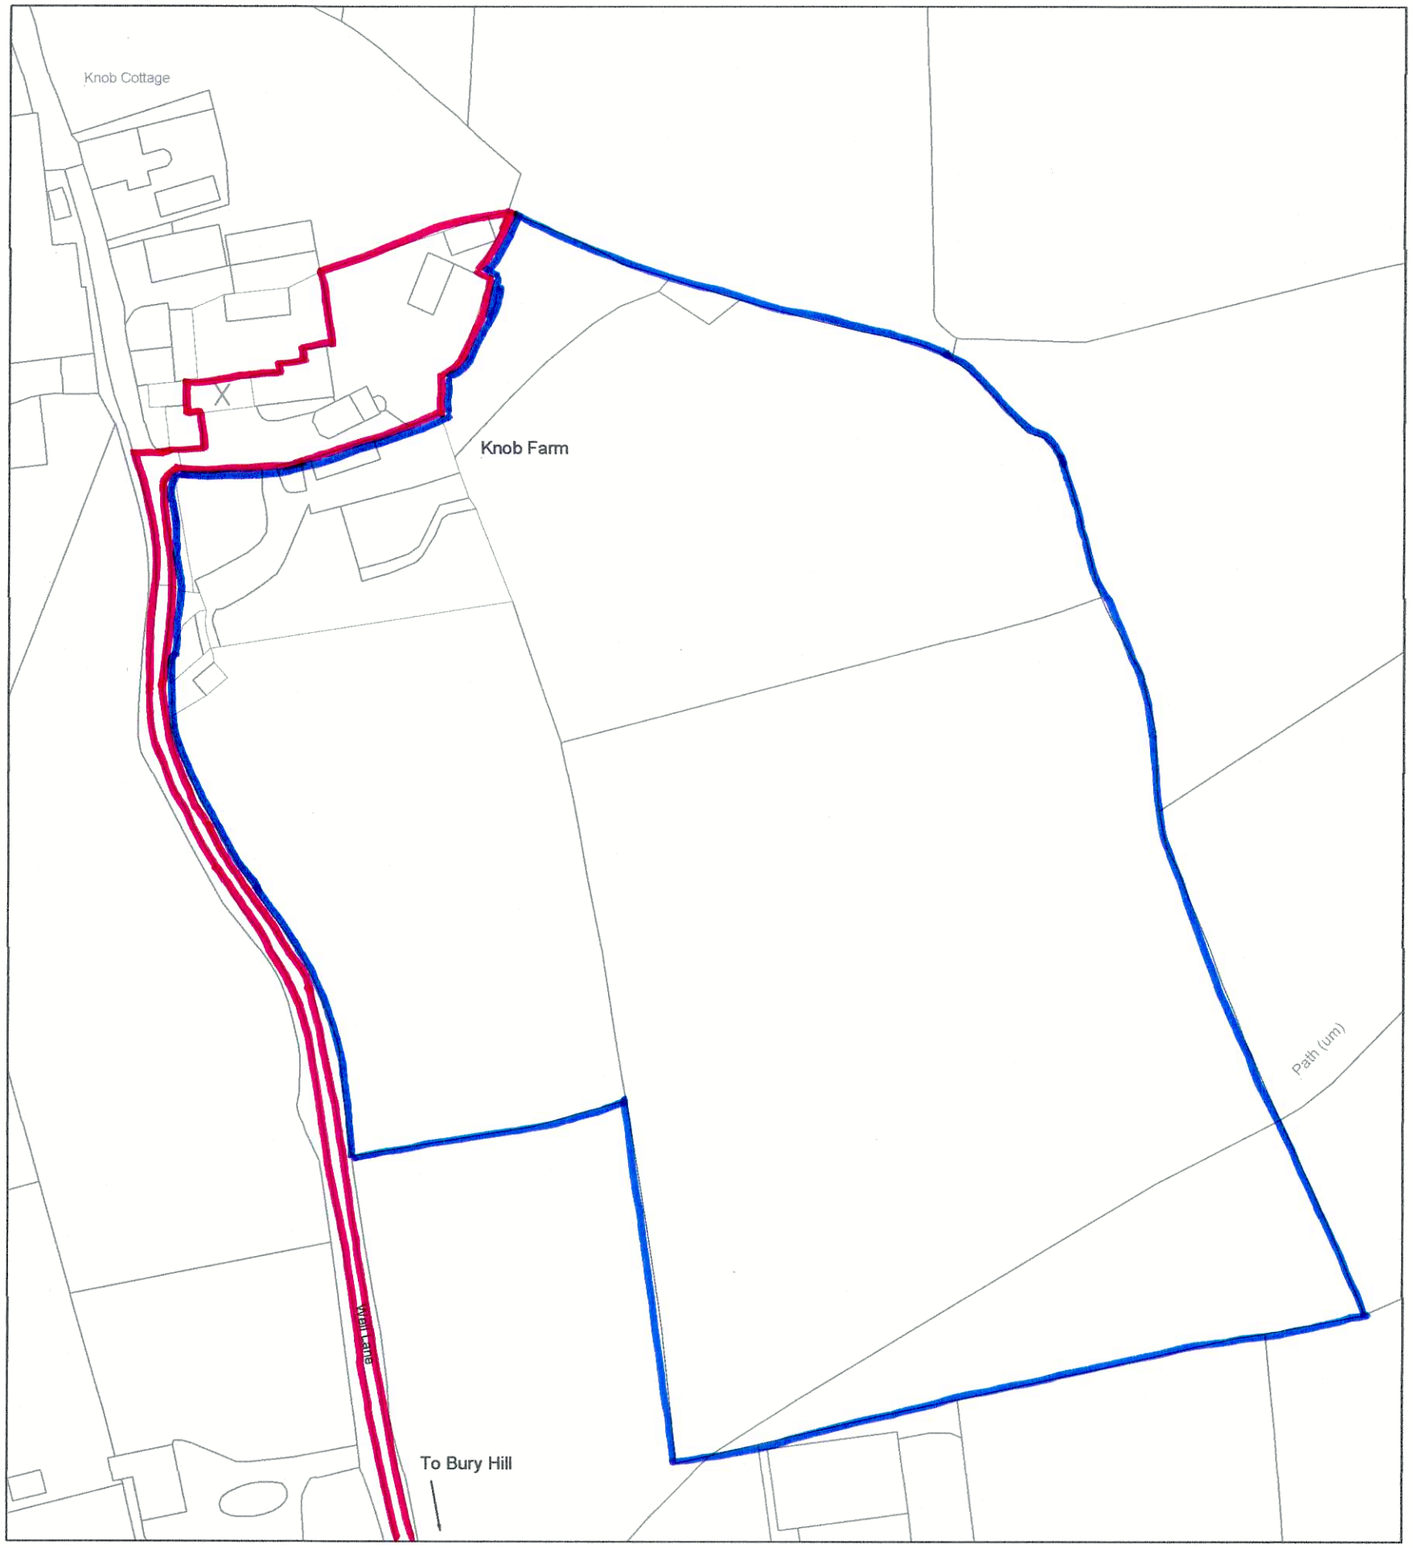


?Crown Copyright and database rights 2026 OS Licence no. AC0000805567

Notes

1. Do not scale from this drawing.
2. Use only written dimensions. All dimensions are in millimetres unless otherwise stated.
3. All dimensions are to be checked and verified on site, prior to works commencing.
4. Any discrepancies are to be reported to the Contract Administrator for clarification.

N

Date	Revision	Drawn
270526	Change to barn markings	RJ
200526	Change to line markings	RJ
030326	Alter lines inc. Well Lane	RJ

Client
Ms. Dempster

Project
Knob Farm, Alderwasley, Derbys, DE56 2RA
Barn Conversion

Title
Site Location Plan

Drawing No. 778.001 P3

Drawn By RJ

Date 27/05/2026

Checked By AW

Scale 1:1250 at A3

Status
Planning

Jarman Ward Limited
52 High Street, Honiton, Devon, EX14 1PQ.

T: 01884 563813
E: info@jarmanward.com
W: www.jarmanward.com

JARMAN WARD