
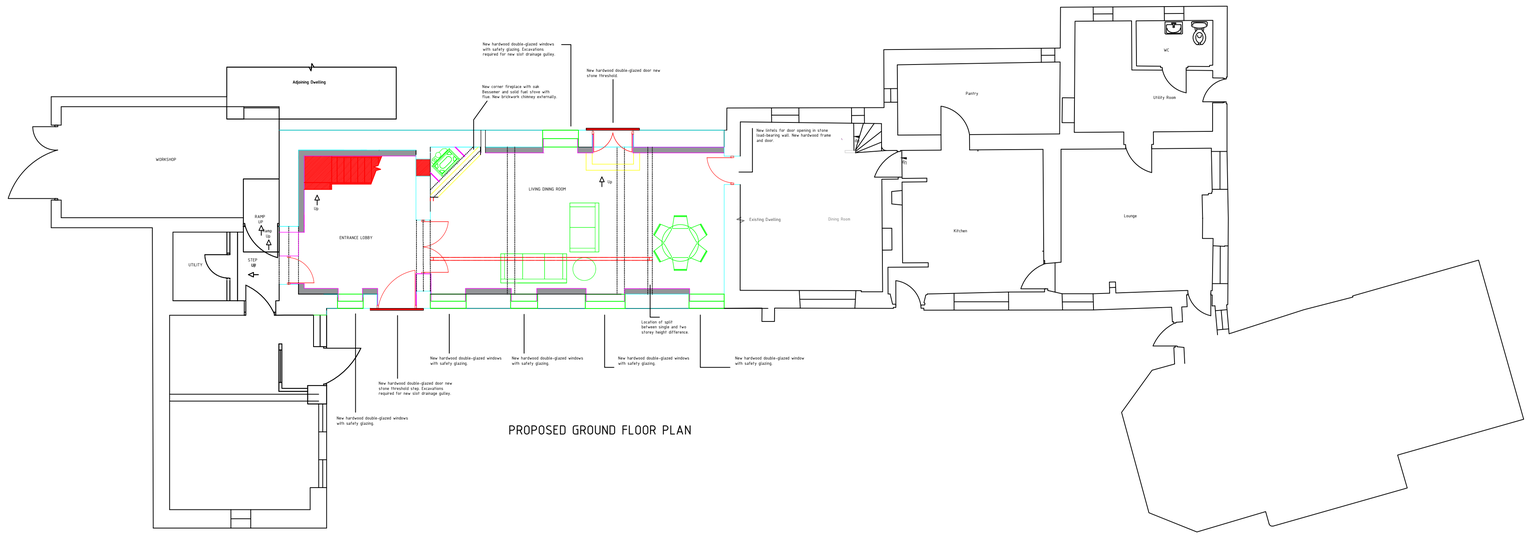


PROPOSED GROUND FLOOR PLAN

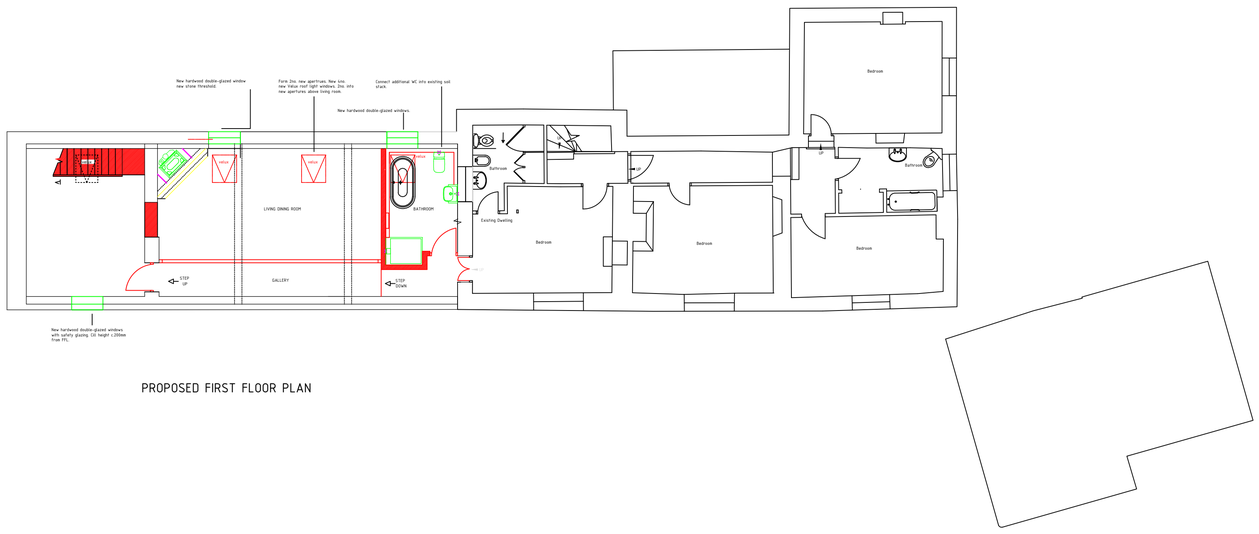

PROPOSED FIRST FLOOR PLAN

Notes

1. Do not scale from this drawing.
2. Use only written dimensions. All dimensions are in millimetres unless otherwise stated.
3. All dimensions are to be checked and verified on site, prior to works commencing.
4. Any discrepancies are to be reported to the Contract Administrator for clarifcation.
5. Contractor wholly responsible for setting out and determining all levels.
5. See Accompanying Notes.
6. Details are typical to be confirmed on site.
7. Issued as Draft for Comment.

Date	Revision	Drawn
20/05/26	Additional floor plans	RJ

Client
Ms. Dempster

Project
Knob Farm, Alderwasley, Derbys, DE56 2RA
Barn Conversion

Title
Proposed Floor Plans

Drawing No.	
778.006	P1

Drawn By	Date
RJ	20/05/2026
Checked By	**Scale**
AW	1:100 at A1

Status
Planning

Jarman Ward Limited
52 High Street, Honiton, Devon, EX14 1PQ.

T: 01884 563813
E: info@jarmanward.com
W: www.jarmanward.com

JARMAN WARD