

EXISTING NORTH ELEVATION



EXISTING WEST ELEVATION



EXISTING SOUTH ELEVATION




EXISTING EAST ELEVATION



PROPOSED NORTH ELEVATION



PROPOSED WEST ELEVATION

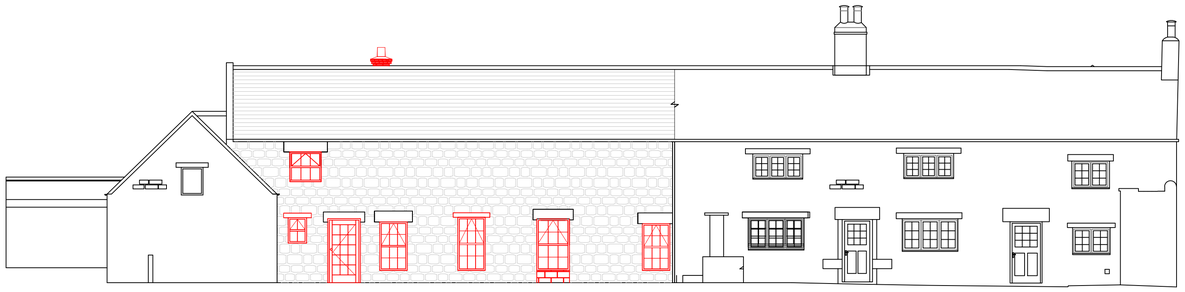

PROPOSED SOUTH ELEVATION



PROPOSED EAST ELEVATION

Notes

1. Do not scale from this drawing.
2. Use only written dimensions. All dimensions are in millimetres unless otherwise stated.
3. All dimensions are to be checked and verified on site, prior to works commencing.
4. Any discrepancies are to be reported to the Contract Administrator for clarifcation.

Date	Revision	Drawn
26/05/26	Add chimney to South Elev.	RJ
20/05/26	Additional elevations	RJ

Client
Ms. Dempster

Project
Knob Farm, Alderwasley, Derbys, DE56 2RA
Barn Conversion

Title
Exsiting and Proposed Elevations

Drawing No. 778.003 P2

Drawn By RJ

Date 20/05/2026

Checked By AW

Scale 1:100 at A1

Status
Planning

Jarman Ward Limited
52 High Street, Honiton, Devon, EX14 1PQ.

T: 01884 563813
E: info@jarmanward.com
W: www.jarmanward.com

JARMAN WARD